


56 MARKET STREET STOREFRONT


HISTORIC DISTRICT COMMISSION PUBLIC HEARING
OCTOBER 2026, PORTSMOUTH, NEW HAMPSHIRE

- PROPOSED WORK:
- REFINISHING OF EXISTING WOOD STOREFRONT
 - REMOVE TWO ETCHED GLASS TRANSOM PANES, REPLACE WITH GLAZING TO MATCH REMAINING STOREFRONT GLAZING
 - INSTALLATION OF TWO BLACK FABRIC RETRACTABLE AWNINGS
 - INSTALLATION OF COPPER PENDANT LIGHT ABOVE RECESSED ENTRY
 - ALL SIGNAGE IS TO BE DETERMINED
 - EXISTING MOSAIC AT RECESSED ENTRY GRANITE STEP TO BE CLEANED
 - EXISTING SOFFIT AT RECESSED ENTRY TO BE REFINISHED
 - EXISTING PANELING AT STOREFRONT TO BE REFINISHED

SHEET LIST - HDC	
Sheet Number	Sheet Name
C	COVER
A1	EXISTING STOREFRONT
A2	STOREFRONT ELEVATION
APPENDIX A	LIGHT FIXTURE

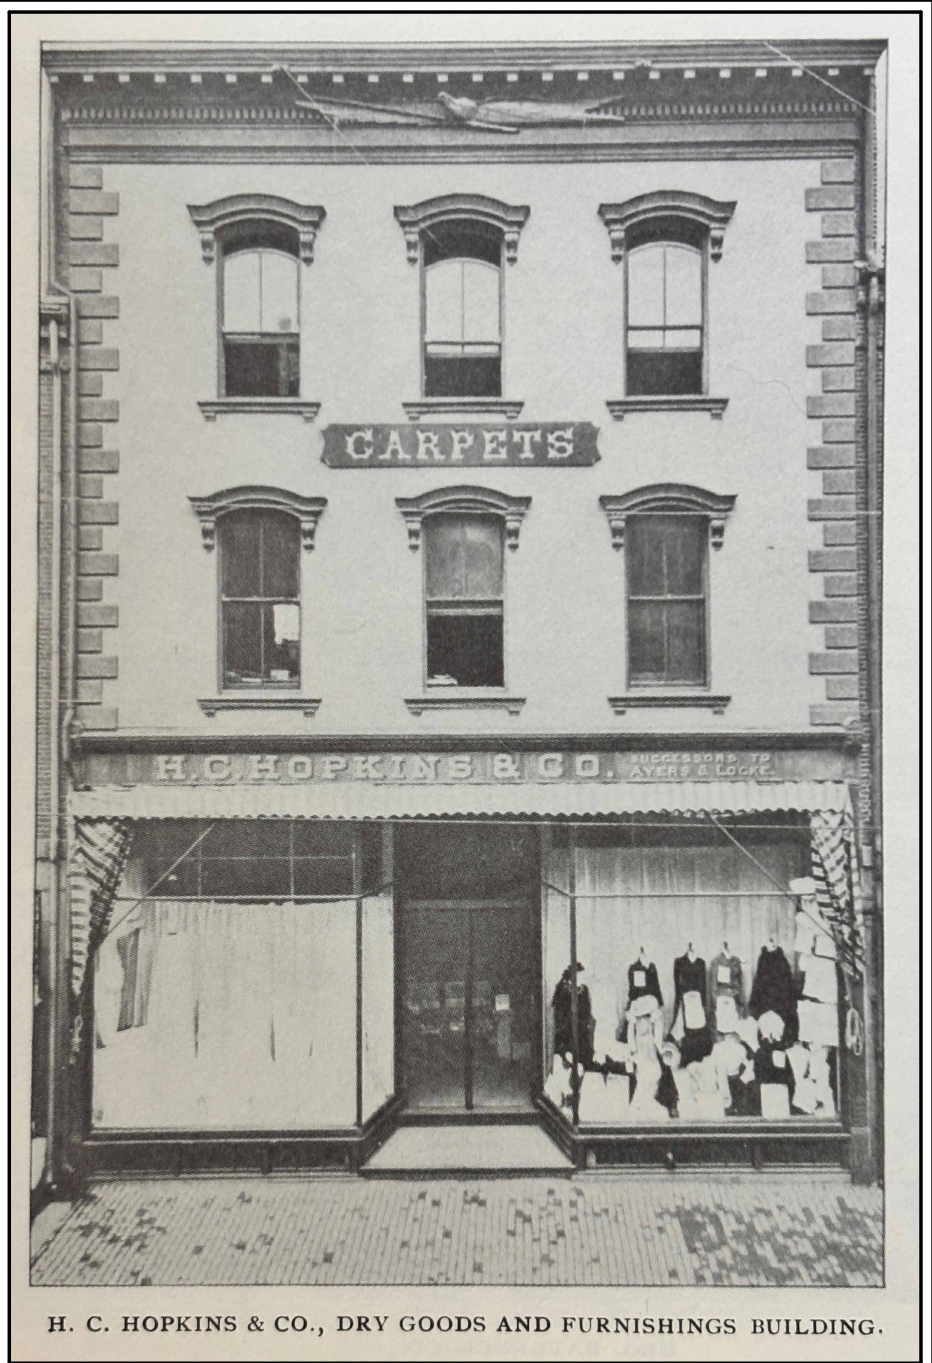

PORTSMOUTH HISTORIC AND PICTURESQUE
C.S. GURNEY

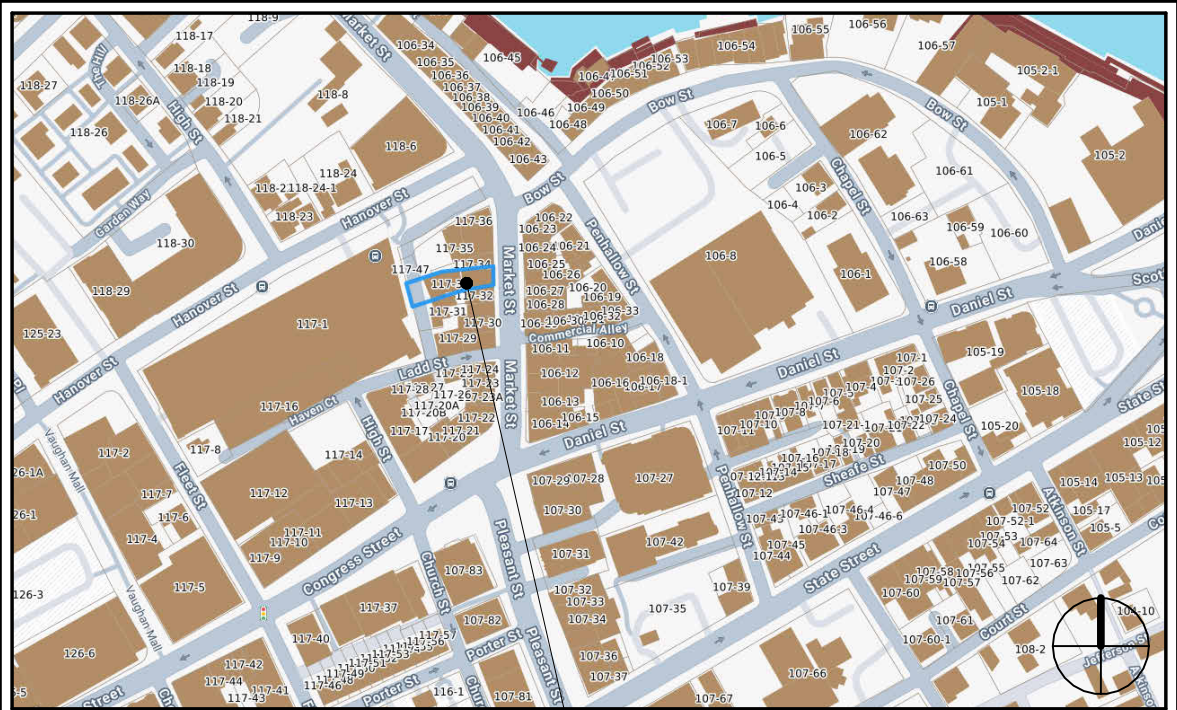

56 MARKET STREET
PORTSMOUTH, NEW HAMPSHIRE 03801

© 2026 Portsmouth Architects

MARKET STREET RENOVATION
56 MARKET STREET
PORTSMOUTH, NH 03801


COVER
HISTORIC DISTRICT COMMISSION PUBLIC HEARING
OCTOBER 2026

4 Market Street
Portsmouth, New Hampshire
603.430.0274
brought to you by
McHENRY ARCHITECTURE



C

09/15/2026
PA: RD / MG
Project Number: 26053
NOT TO SCALE

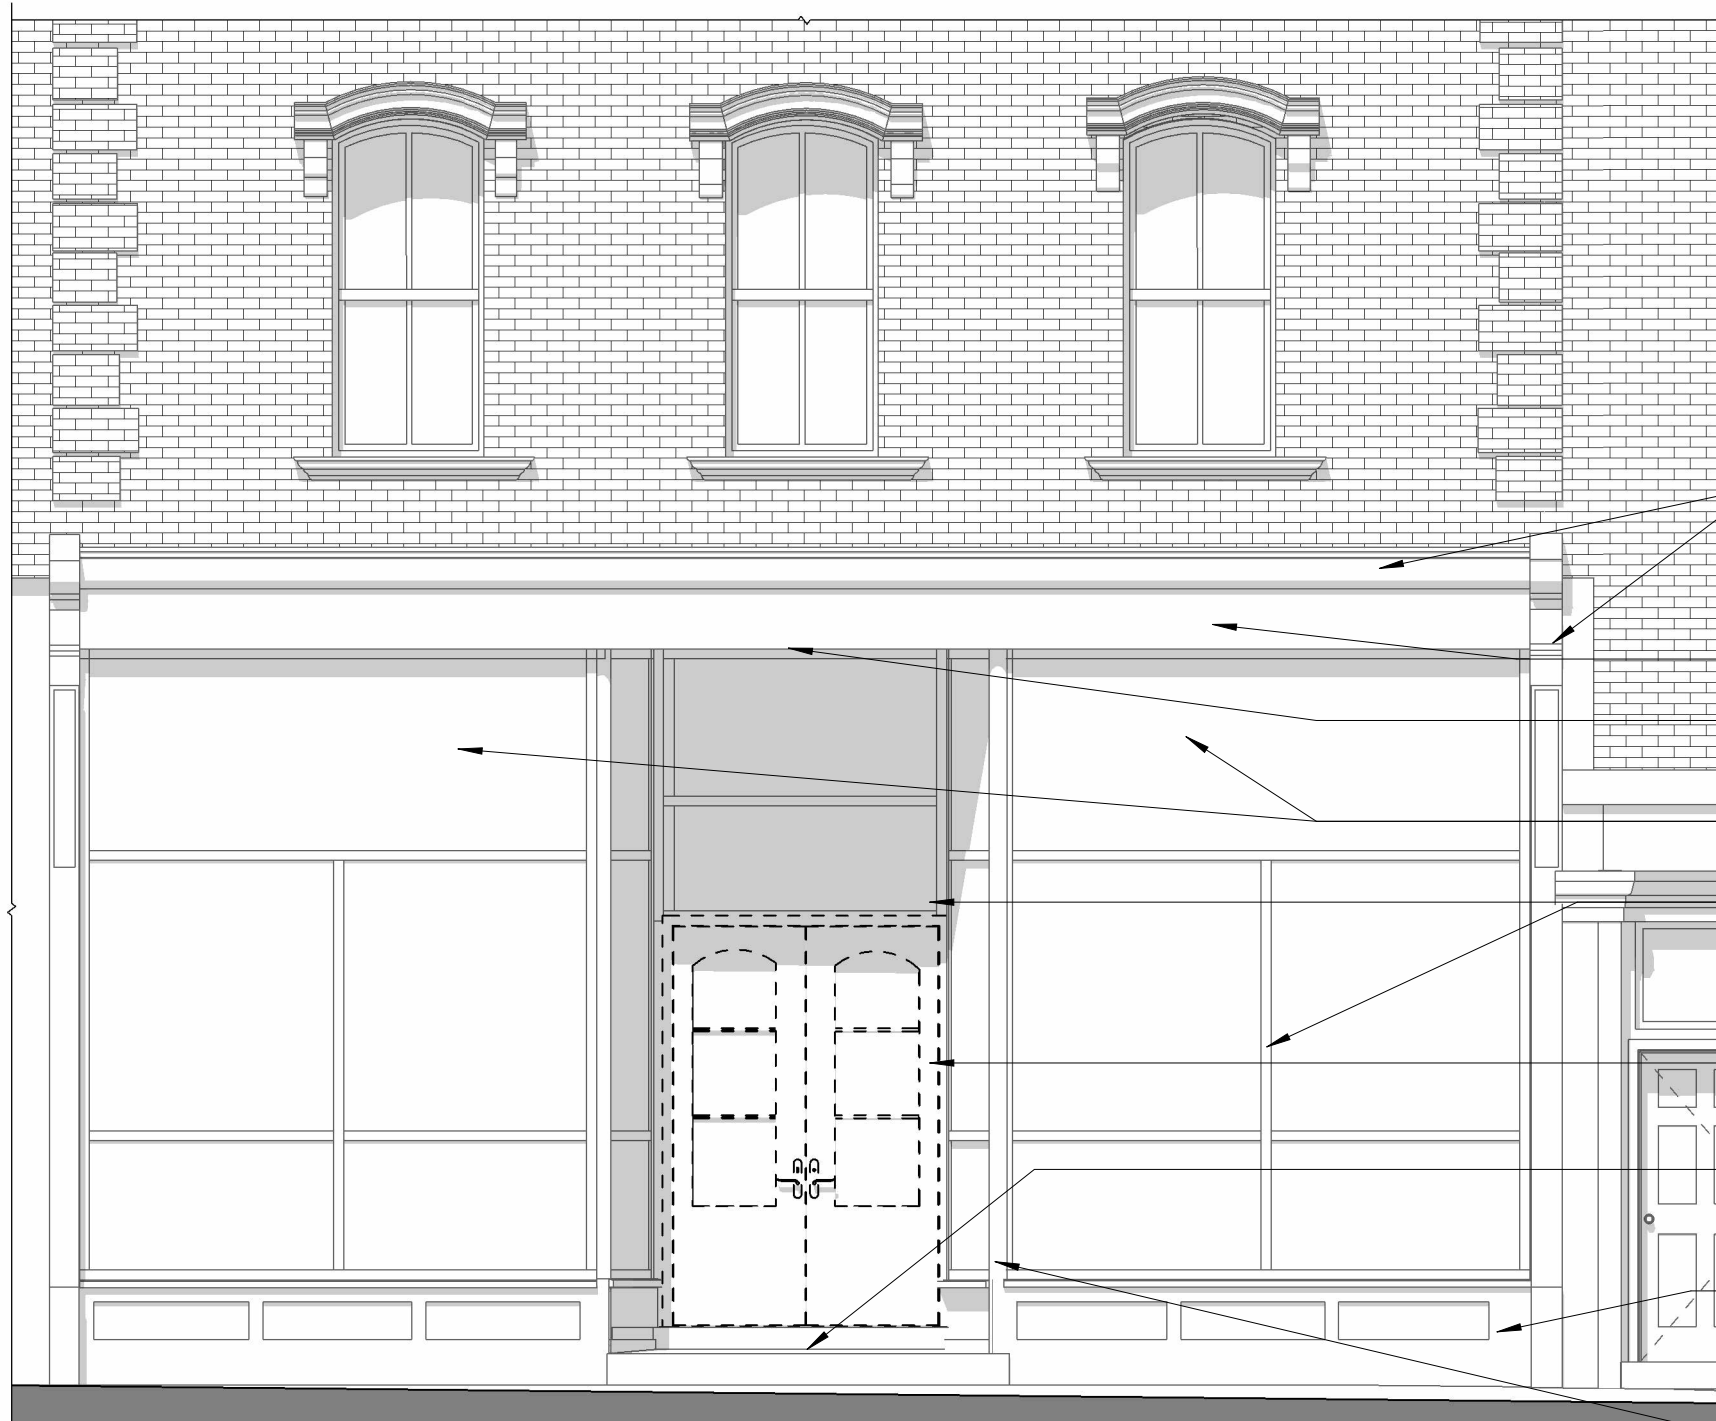

- REPAIR, CLEAN, AND REFINISH EXISTING PILASTERS AND CORNICE
- REFINISH EXISTING FREEZE BOARD
- EXISTING RECESSED ENTRY SOFFIT TO BE REFINISHED
- REMOVE TWO ETCHED GLASS TRANSOM PANES
- EXISTING SINGLE PANE WOOD STOREFRONT TO BE REFINISHED
- EXISTING WOOD ENTRY DOORS TO BE REMOVED
- EXISTING MOSAIC TO BE CLEANED
- EXISTING WOOD STOREFRONT PANELING TO REMAIN, REFINISHING
- EXISTING CORNER PILASTERS TO REMAIN, REFINISHING



EXISTING STOREFRONT LOOKING SOUTHWEST



EXISTING STOREFRONT LOOKING NORTH WEST

© 2026 Portsmouth Architects

1 EAST ELEVATION AT STOREFRONT - EXISTING
1/4" = 1'-0"

MARKET STREET RENOVATION

56 MARKET STREET
PORTSMOUTH, NH 03801

EXISTING STOREFRONT
HISTORIC DISTRICT COMMISSION PUBLIC HEARING
OCTOBER 2026

4 Market Street
Portsmouth, New Hampshire
603.430.0274
brought to you by
McHENRY ARCHITECTURE



A1

09/15/2026

PA: RD / MG

Project Number: 26053

AS INDICATED



1 EAST ELEVATION AT STOREFRONT
1/4" = 1'-0"



2 EXTERIOR STOREFRONT PERSPECTIVE - OPTION 01

- BLACK FABRIC RETRACTABLE AWNING WITH SCALLOPED VALANCE, BLACK HARDWARE
- FOURTEENTH COLONY LIGHTING, 7721-1, ANTIQUE COPPER PENDANT
- REMOVED ETCHED GLASS PANES TO BE REPLACED WITH GLAZING TO MATCH REMAINING STOREFRONT GLAZING
- EXISTING STOREFRONT TO REMAIN, REFINISH
- HALF-LITE, 2 PANEL WOOD DOOR. PANELING AND STICKING PROFILES TO MATCH EXISTING STOREFRONT PANELING AND STICKING PROFILES
- EXISTING WOOD STOREFRONT PANELING TO REMAIN, REFINISH
- EXISTING CORNER PILASTERS TO REMAIN, REFINISH
- EXISTING MOSAIC TO REMAIN, CLEAN

© 2026 Portsmouth Architects

MARKET STREET RENOVATION

56 MARKET STREET
PORTSMOUTH, NH 03801

STOREFRONT ELEVATION

HISTORIC DISTRICT COMMISSION PUBLIC HEARING
OCTOBER 2026

4 Market Street
Portsmouth, New Hampshire
603.430.0274
brought to you by
McHENRY ARCHITECTURE



A2

09/15/2026

PA: RD / MG

Project Number: 26053

AS INDICATED




FOURTEENTH COLONY LIGHTING

HANDCRAFTED LIGHT FIXTURES MADE IN MEMPHIS, TENNESSEE

APPENDIX A - LIGHT FIXTURE SELECTION

7721-1

19.5 H x 18 W

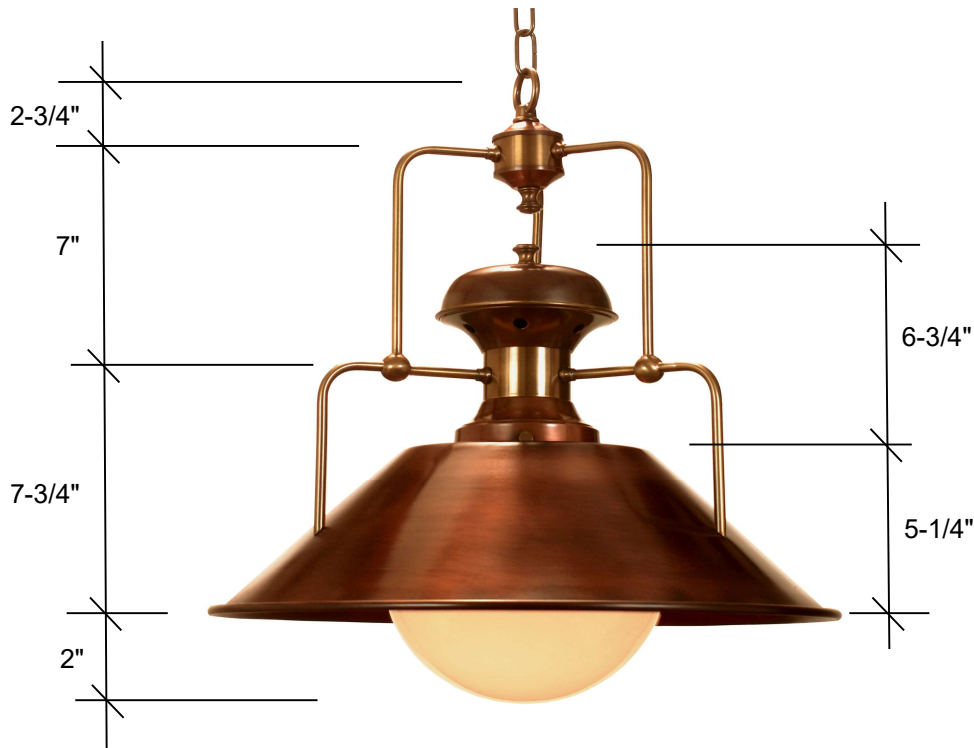

Standard

1-60W Medium
8" Opal Globe
Canopy 5" Round

Glass Options

n/a

Lamp Options

n/a

Finish Options

Raw Brass (RWB)
Antique Brass (AB)
Blackened Brass (DAB)
Oil Rubbed Brass (ORB)
Raw Copper (RWC) *
Antique Copper (AC) *
Blackened Copper (DAC)
Antique Copper Verde (ACV)
Copper Verde (CV)
Rust (RT)

*All finishes are hand-applied;
therefore variations will occur*

Dimensions are approximate

** Finish will have brass accents*