LAST SAVED BY: DON.SAVAGE 5/28/2021 1:39 PM

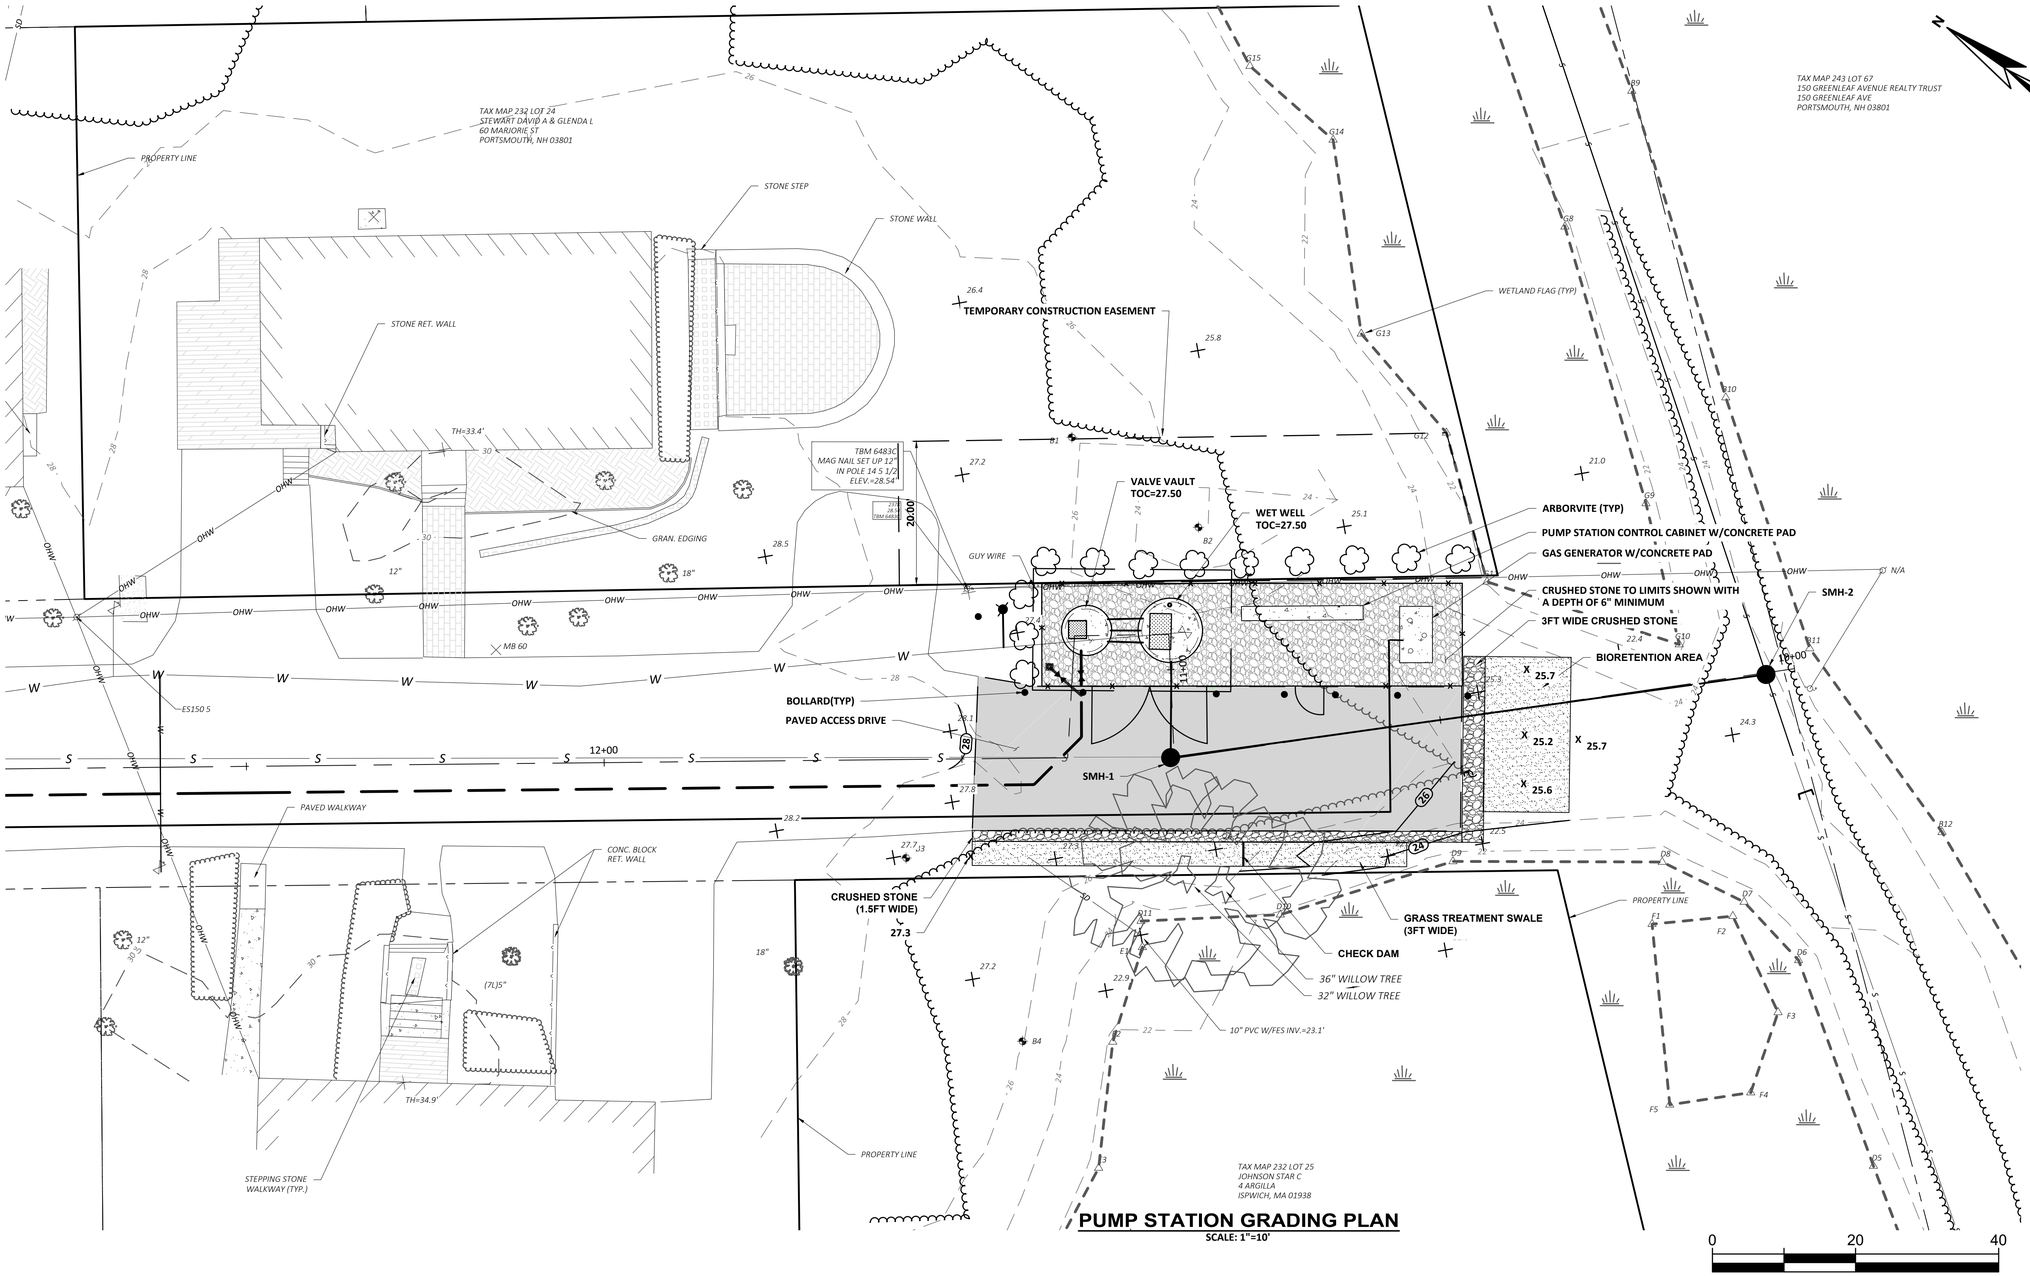

PUMP STATION GRADING PLAN

SCALE: 1"=10'

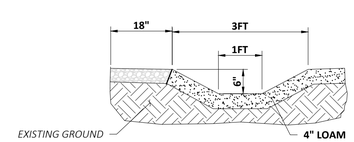

GRASS TREATMENT SWALE

SCALE: NTS

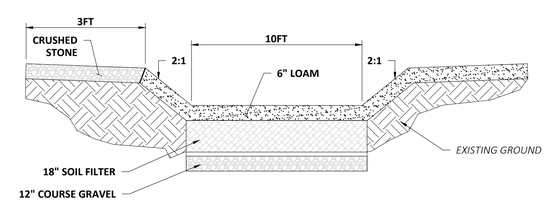

BIORETENTION AREA SECTION

SCALE: NTS

NOTE:
1. BIORETENTION AREA TO BE PLANTED WITH NEW ENGLAND WETLAND SEED MIX.

NO	REVISIONS	APP'D	DATE
1			
2			
3			
4			
5			

PROJECT NO: 20374
DESIGNED:
CAD COORD: D.SAV
CAD:
CHECKED:
DATE:
APPROVED:
DATE:
SUBMISSION: 90% SUBMITTAL

WRIGHT-PIERCE
603.430.3728 | www.wright-pierce.com
230 COMMERCE WAY, SUITE 302, PORTSMOUTH, NH 03801

CITY OF PORTSMOUTH, NEW HAMPSHIRE
MARJORIE STREET PUMP STATION
REPLACEMENT

PUMP STATION GRADING PLAN

DRAWING
C-3

J:\ENG\WH\PORTSMOUTH\20374-MARJORIEPS\DRAWINGS\CIV\C-2 SITE PLAN.DWG | C-2 SITE PLAN (2) | 1:2.5849 | ---- | 5/28/2021 1:39:09 PM | DON.SAVAGE