ATTACHMENT 2

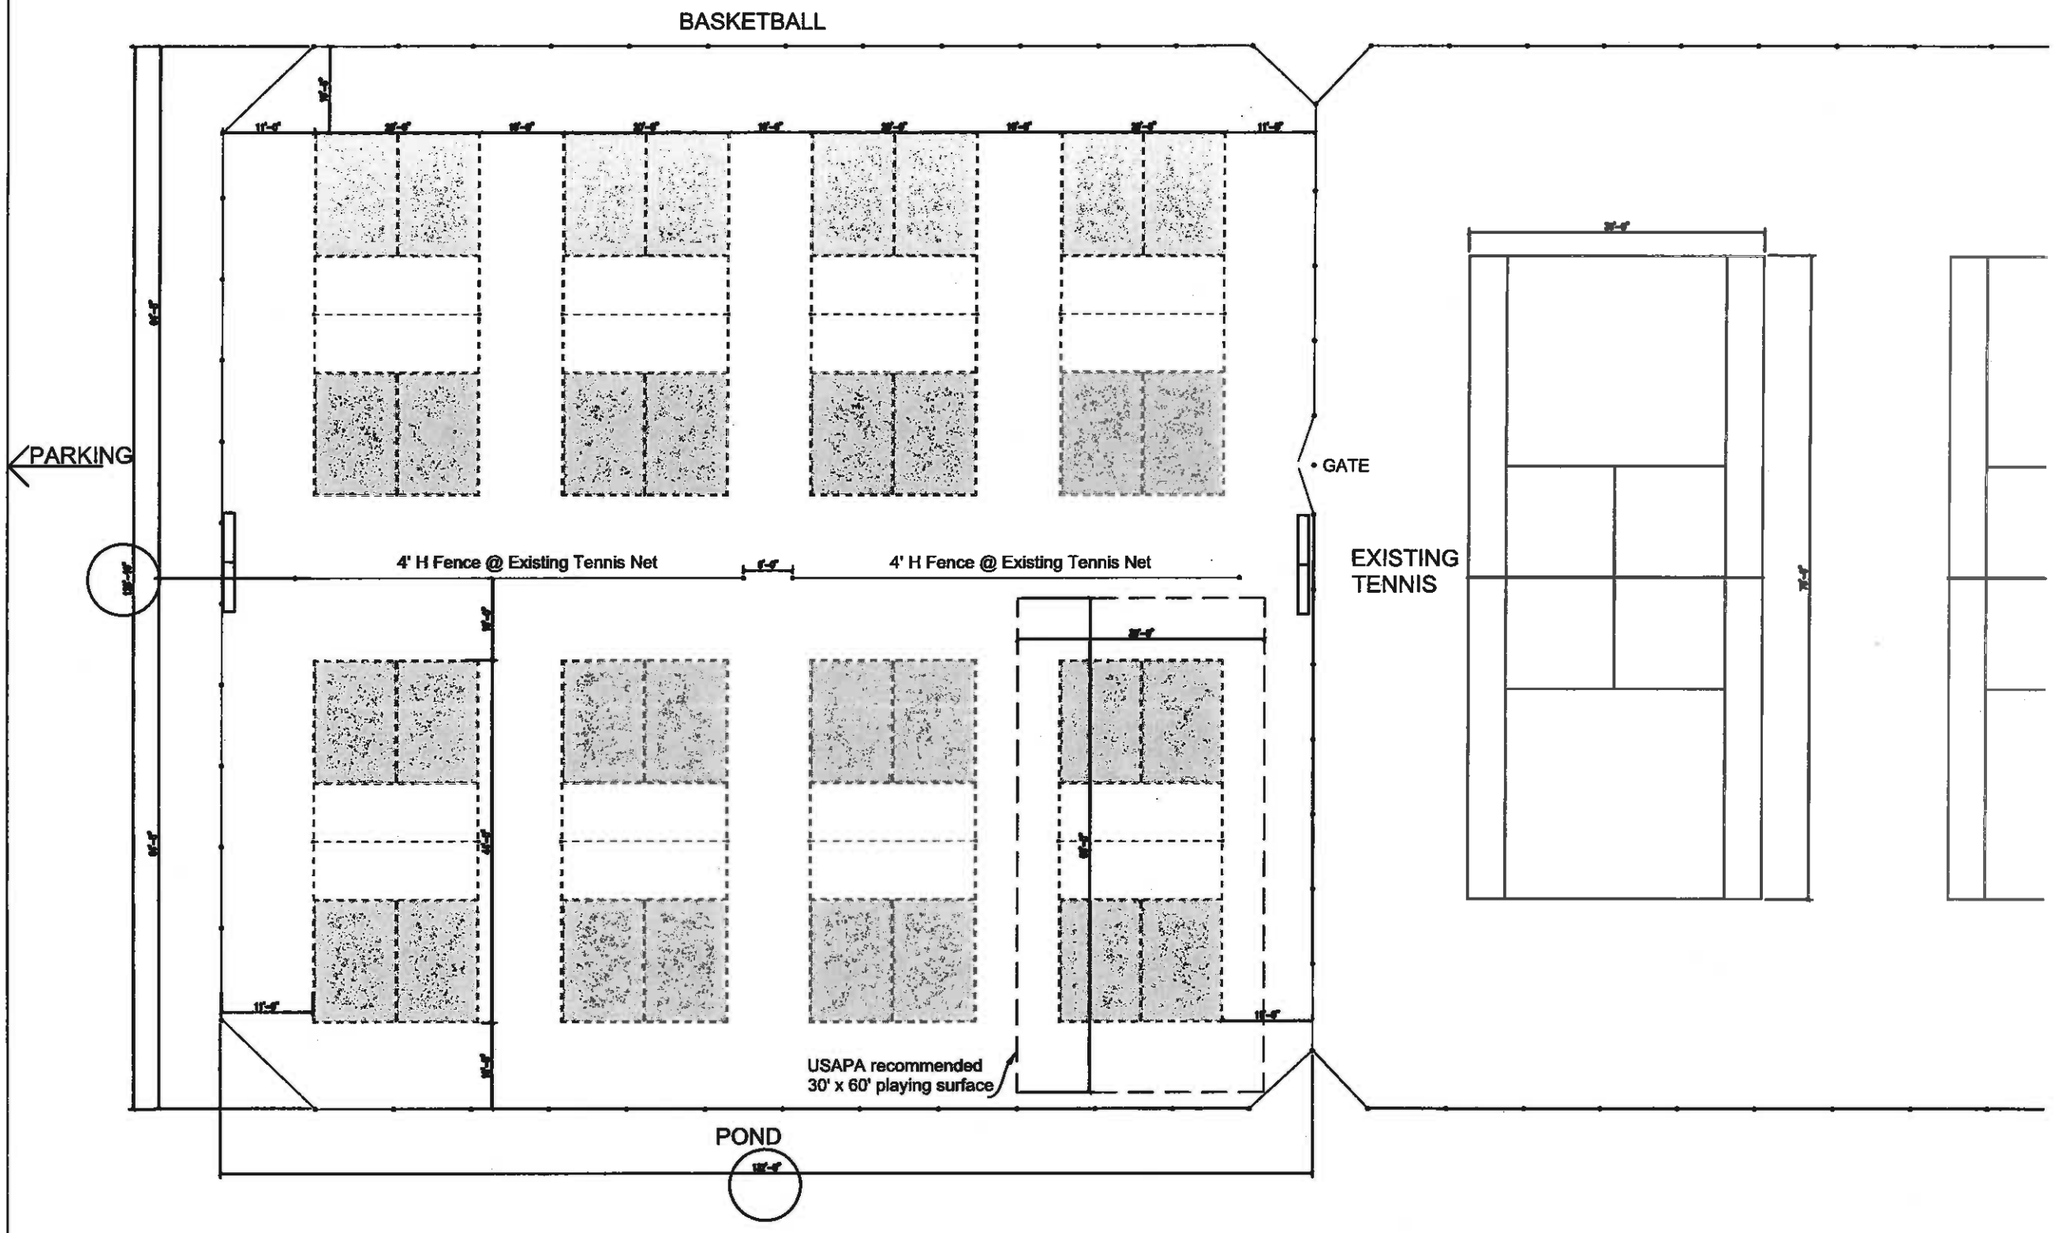

CLC DESIGNS
28 ROCKINGHAM ST
PORTSMOUTH, NH 03801
Tel 603-817-1425

REVISION DESCRIPTION
DATE X-XX-XX

Proposed
RUS WILSON MEMORIAL
PICKLEBALL COURTS
PORTSMOUTH, NH

Scale	NTS
Date	4/6/2021
Drawn By	CLC
Project Mgr.	
Checked By	

XXXX

A1.01