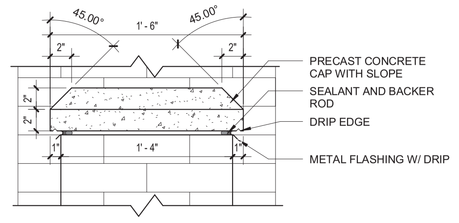

3 CAP DETAIL

1 1/2" = 1'-0"

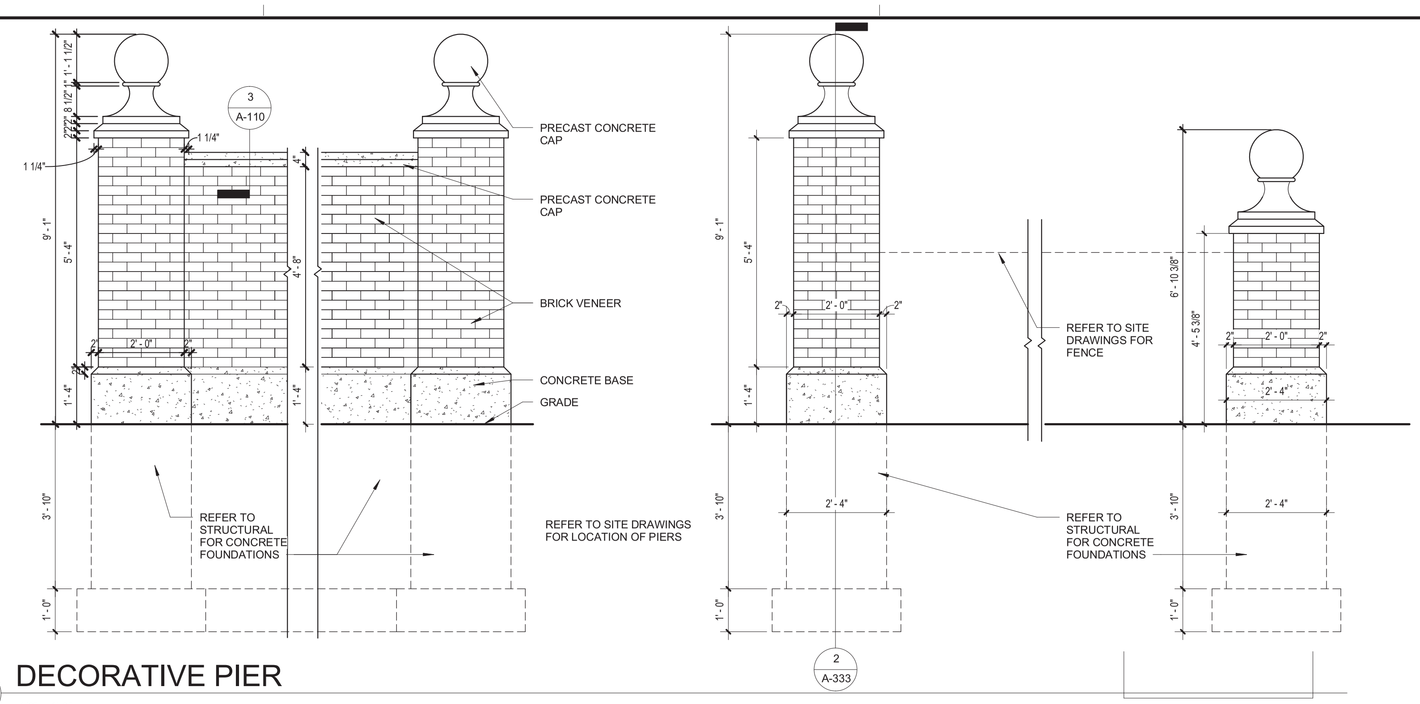

2 DECORATIVE PIER

1/2" = 1'-0"

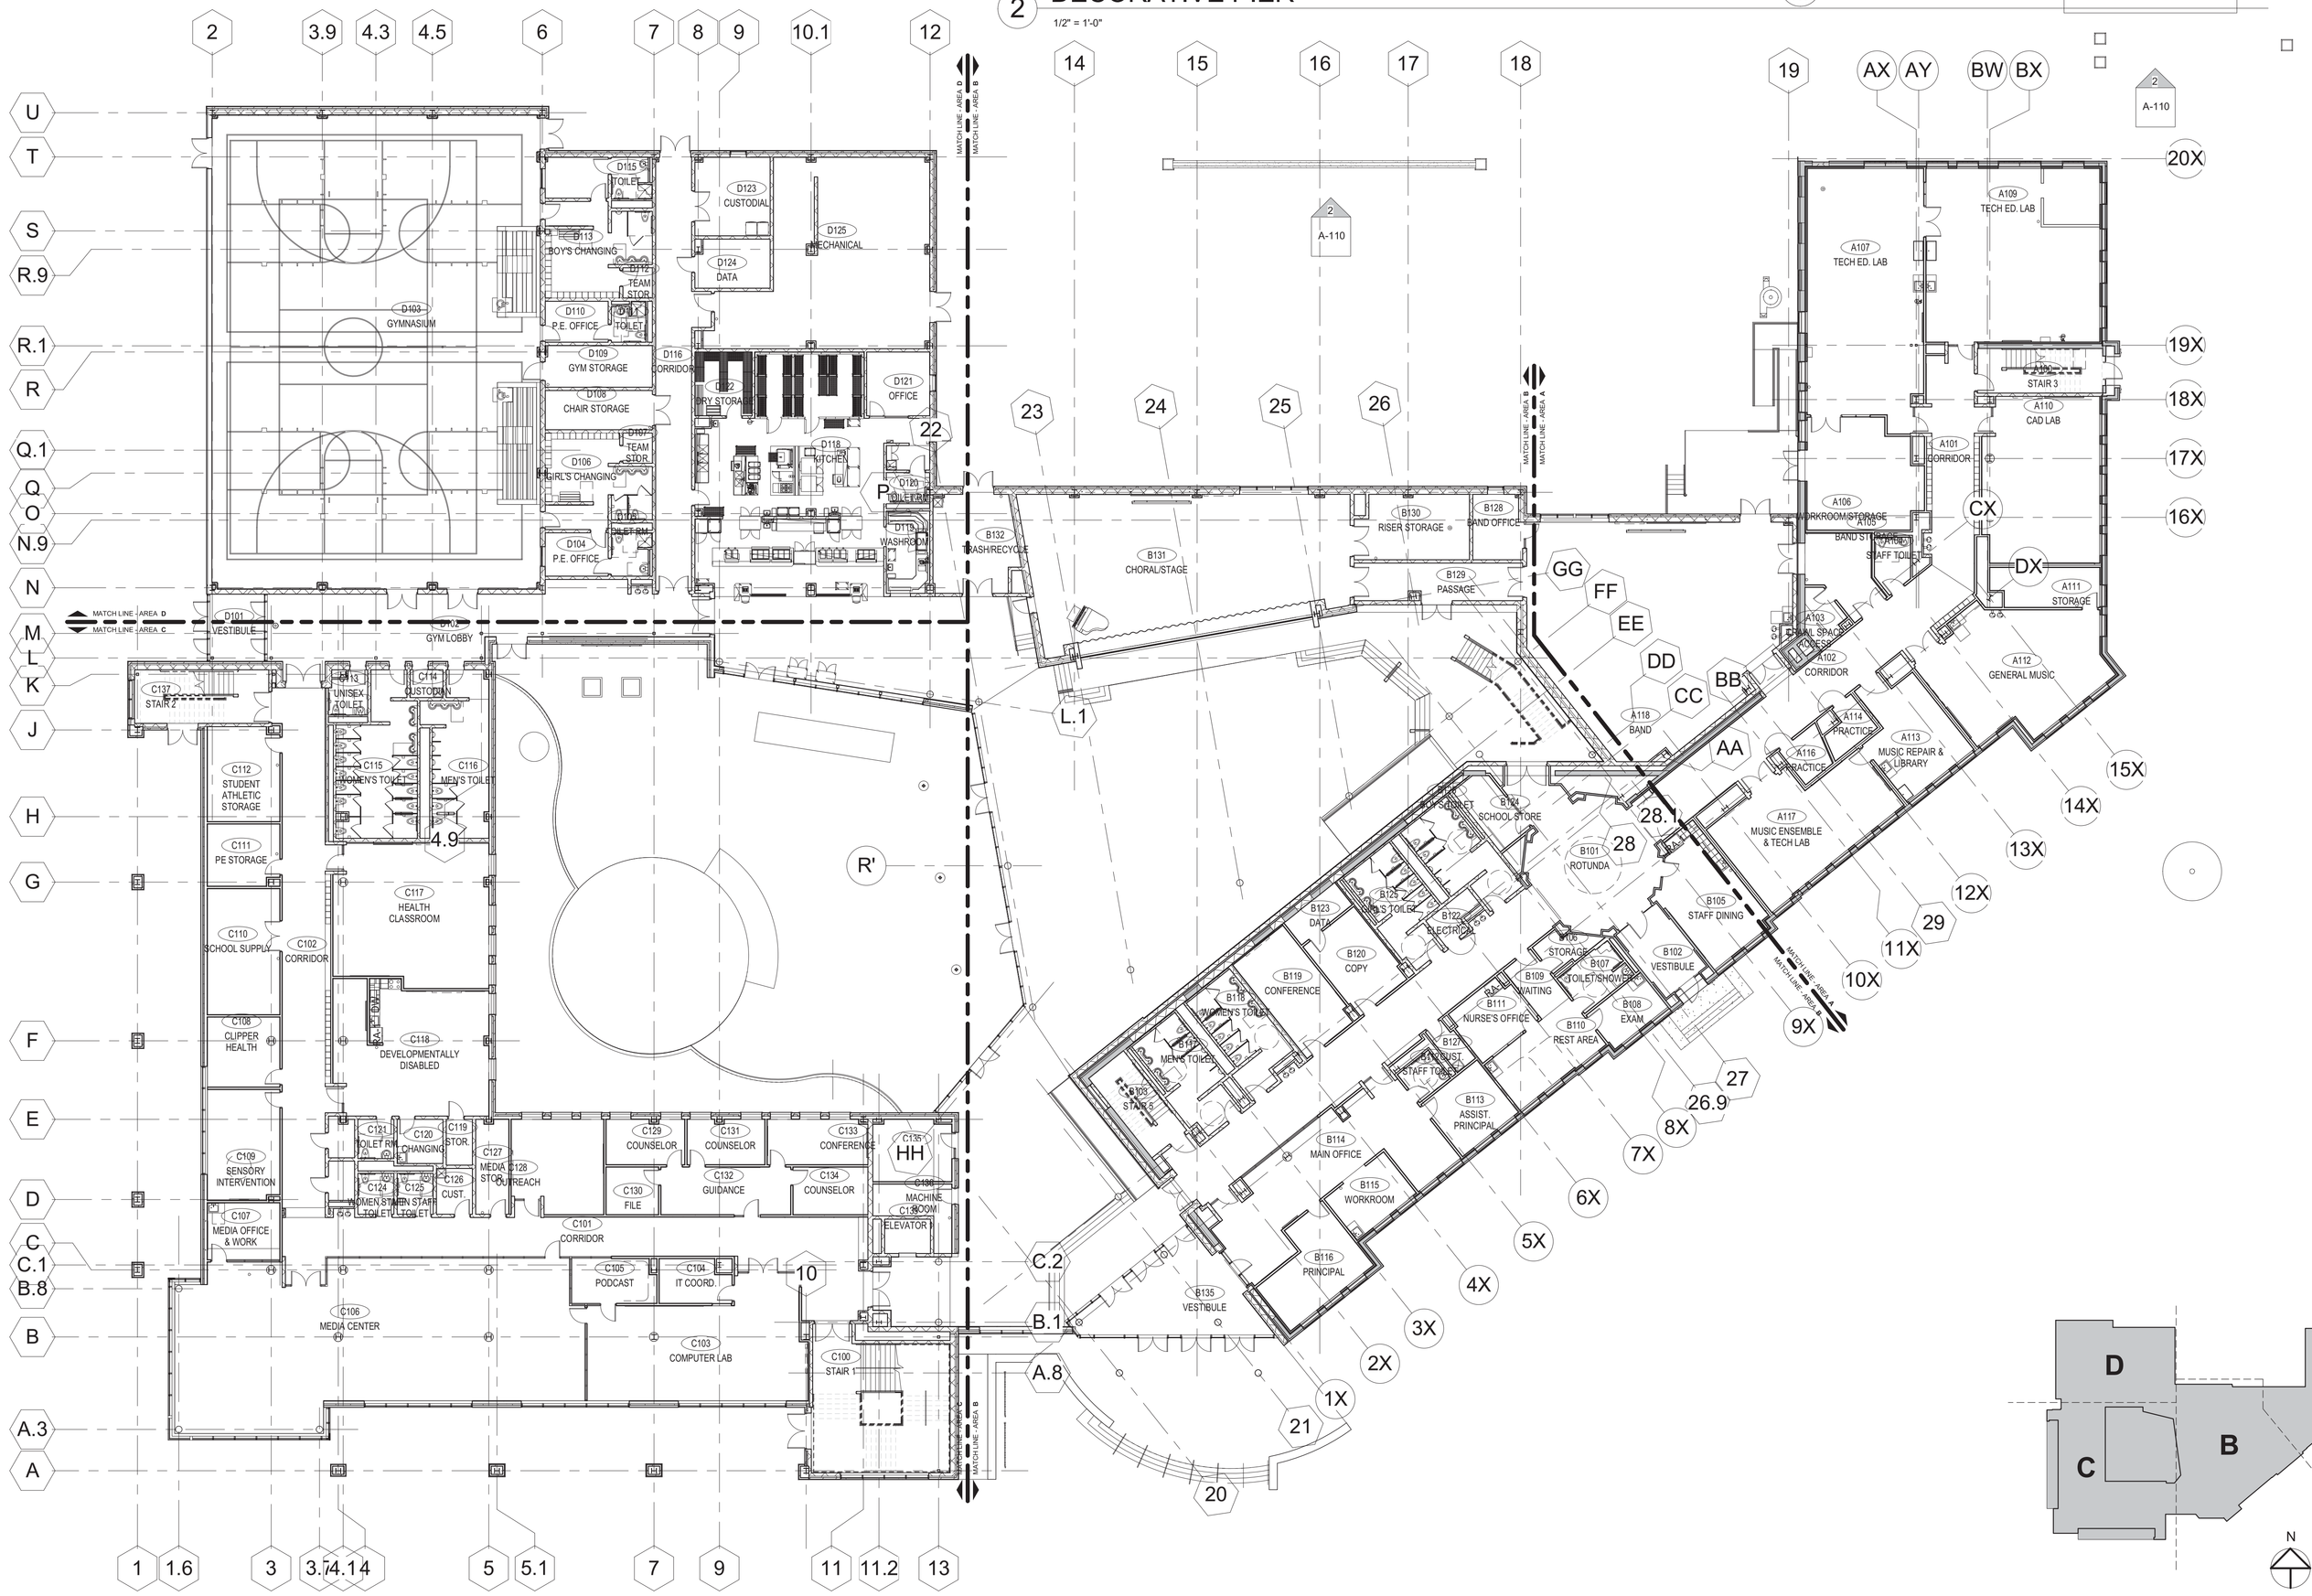

1 OVERALL FIRST FLOOR PLAN

1/16" = 1'-0"

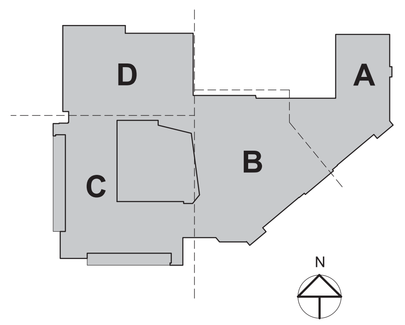

© 2010 JCJ Architecture, PC

5/24/2011 4:23:53 PM

Revisions

No.	Date	Description

CONSULTANTS:

SITE / CIVIL CONSULTANT
Vanasse Hangen Brustlin, Inc.
6 Bedford Farms Drive, Suite 607
Bedford, NH 03110
603-644-0888

STRUCTURAL ENGINEER
JSN Associates, Inc.
One Autumn Street
Portsmouth, NH 03801
603-433-8639

MECH./ELEC./PLUMBING/FP ENGINEER
Consulting Engineering Services
811 Middle Street
Middletown, Connecticut 06457
860-286-9171

SECURITY & TECHNOLOGY
R. G. Vanderweil Engineers, LLP
274 Summer Street
Boston, MA 02210
781-547-7426

FOOD SERVICE
Crabtree McGrath Associates
153 Andover Street, Suite 209
Danvers, MA 01923
978-762-6464

Portsmouth Middle School - Addition and Renovation

155 Parrott Avenue
Portsmouth, NH 03801

ISSUED FOR PERMIT
05-27-2011

JCJARCHITECTURE
JCJ Architecture, PC
38 Prospect Street
Hartford, CT 06103

ASSOCIATE ARCHITECT
DeStefano Architects
23 High Street
Portsmouth, NH 03801
603-431-8701
D|A DeStefano Architects

P.I.C.
P.M.
D.T.L.

ISSUE	05-27-2011
JOB	H08004.01
DRAWN	Author
SCALE	As indicated

OVERALL FIRST FLOOR PLAN

A-110

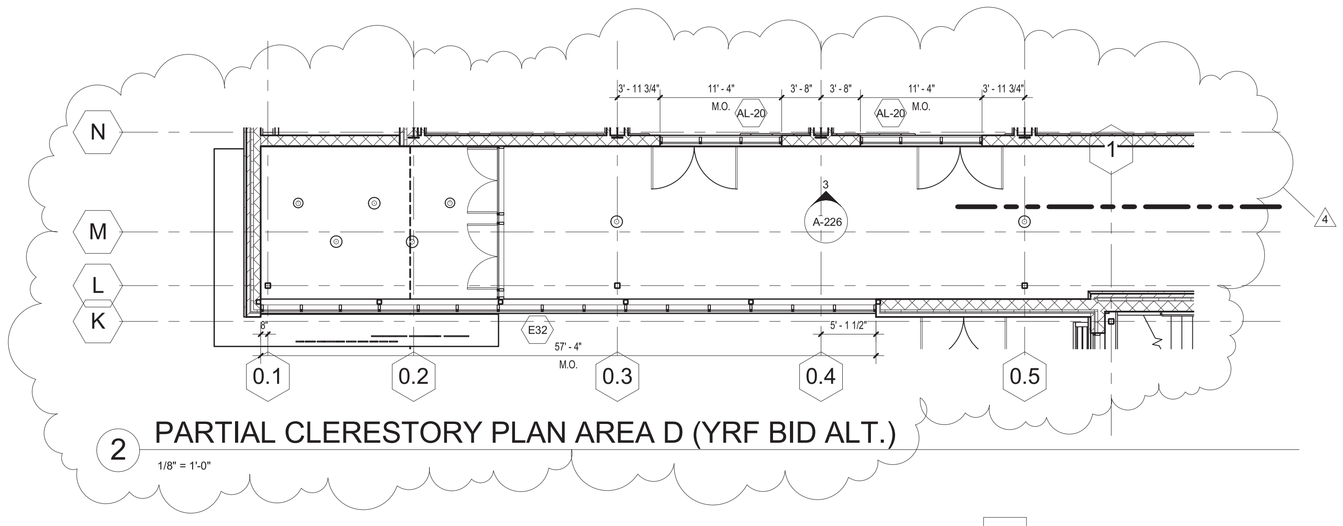

2 PARTIAL CLERESTORY PLAN AREA D (YRF BID ALT.)

1/8" = 1'-0"

GENERAL NOTES:

SCHEDULES:

1. ROOM FINISH SCHEDULE: REFER TO SPECIFICATIONS.
   a. DOOR AND FRAME SCHEDULE: REFER TO SPECIFICATIONS.
   b. WALL TYPE SCHEDULE: REFER TO DRAWINGS A-003 AND A-004
   c. MOUNTING HEIGHT SCHEDULE: REFER TO DRAWING A-002
2. ALL WALLS SHALL EXTEND TO UNDERSIDE OF FLOOR OR ROOF DECK ABOVE UNLESS NOTED OTHERWISE.
3. DIMENSIONS ARE TO FACE OF MASONRY, FACE OF STUD, CENTERLINE OF COLUMN, AND CENTER OF FIXTURE UNLESS OTHERWISE NOTED
4. COORDINATE ACCESS DOOR LOCATIONS AND MISCELLANEOUS WALL PENETRATIONS (FOR CONCEALED ITEMS) WITH APPROPRIATE CONTRACTORS.
5. FOR SEISMIC SUSPENSION OF ACOUSTICAL CEILINGS, REFER TO SPECIFICATIONS.
6. PENETRATIONS OF ALL FIRE RATED AND SMOKE TIGHT WALLS AND FLOOR ASSEMBLIES SHALL BE FIRE STOPPED AND MADE SMOKE TIGHT WITH APPROVED THROUGH WALL PENETRATION FIRE STOP SYSTEM
7. ALL LUMBER USED IN ROOF CONSTRUCTION SHALL BE FIRE RESISTANCE TREATED LUMBER. REFER TO SPECIFICATIONS FOR INFORMATION.
8. THE BOTTOM OF ALL RATED SHAFTS THAT DO NOT EXTEND TO THE BOTTOM OF THE BUILDING SHALL BE SEALED WITH A HORIZONTAL RATED ASSEMBLY.
9. STAIR ENCLOSURES SHALL NOT BE USED AS SHAFTS FOR MECHANICAL DISTRIBUTION OF PIPING, CONDUIT, WIRING, ETC.
10. ALL SINKS THAT ARE HANDICAPPED ACCESSIBLE SHALL HAVE INSULATION ON ALL EXPOSED PIPING
11. CONTRACTOR SHALL FIELD VERIFY ALL EXISTING BUILDING DIMENSIONS.
12. ALL INTERIOR MASONRY CORNERS SHALL BE BULLNOSE UNLESS OTHERWISE NOTED.
13. FILL ALL EXISTING ABANDONED FLOOR PENETRATION OPENINGS IN EXISTING CONCRETE SLAB FLUSH WITH ADJACENT FLOOR SLAB.

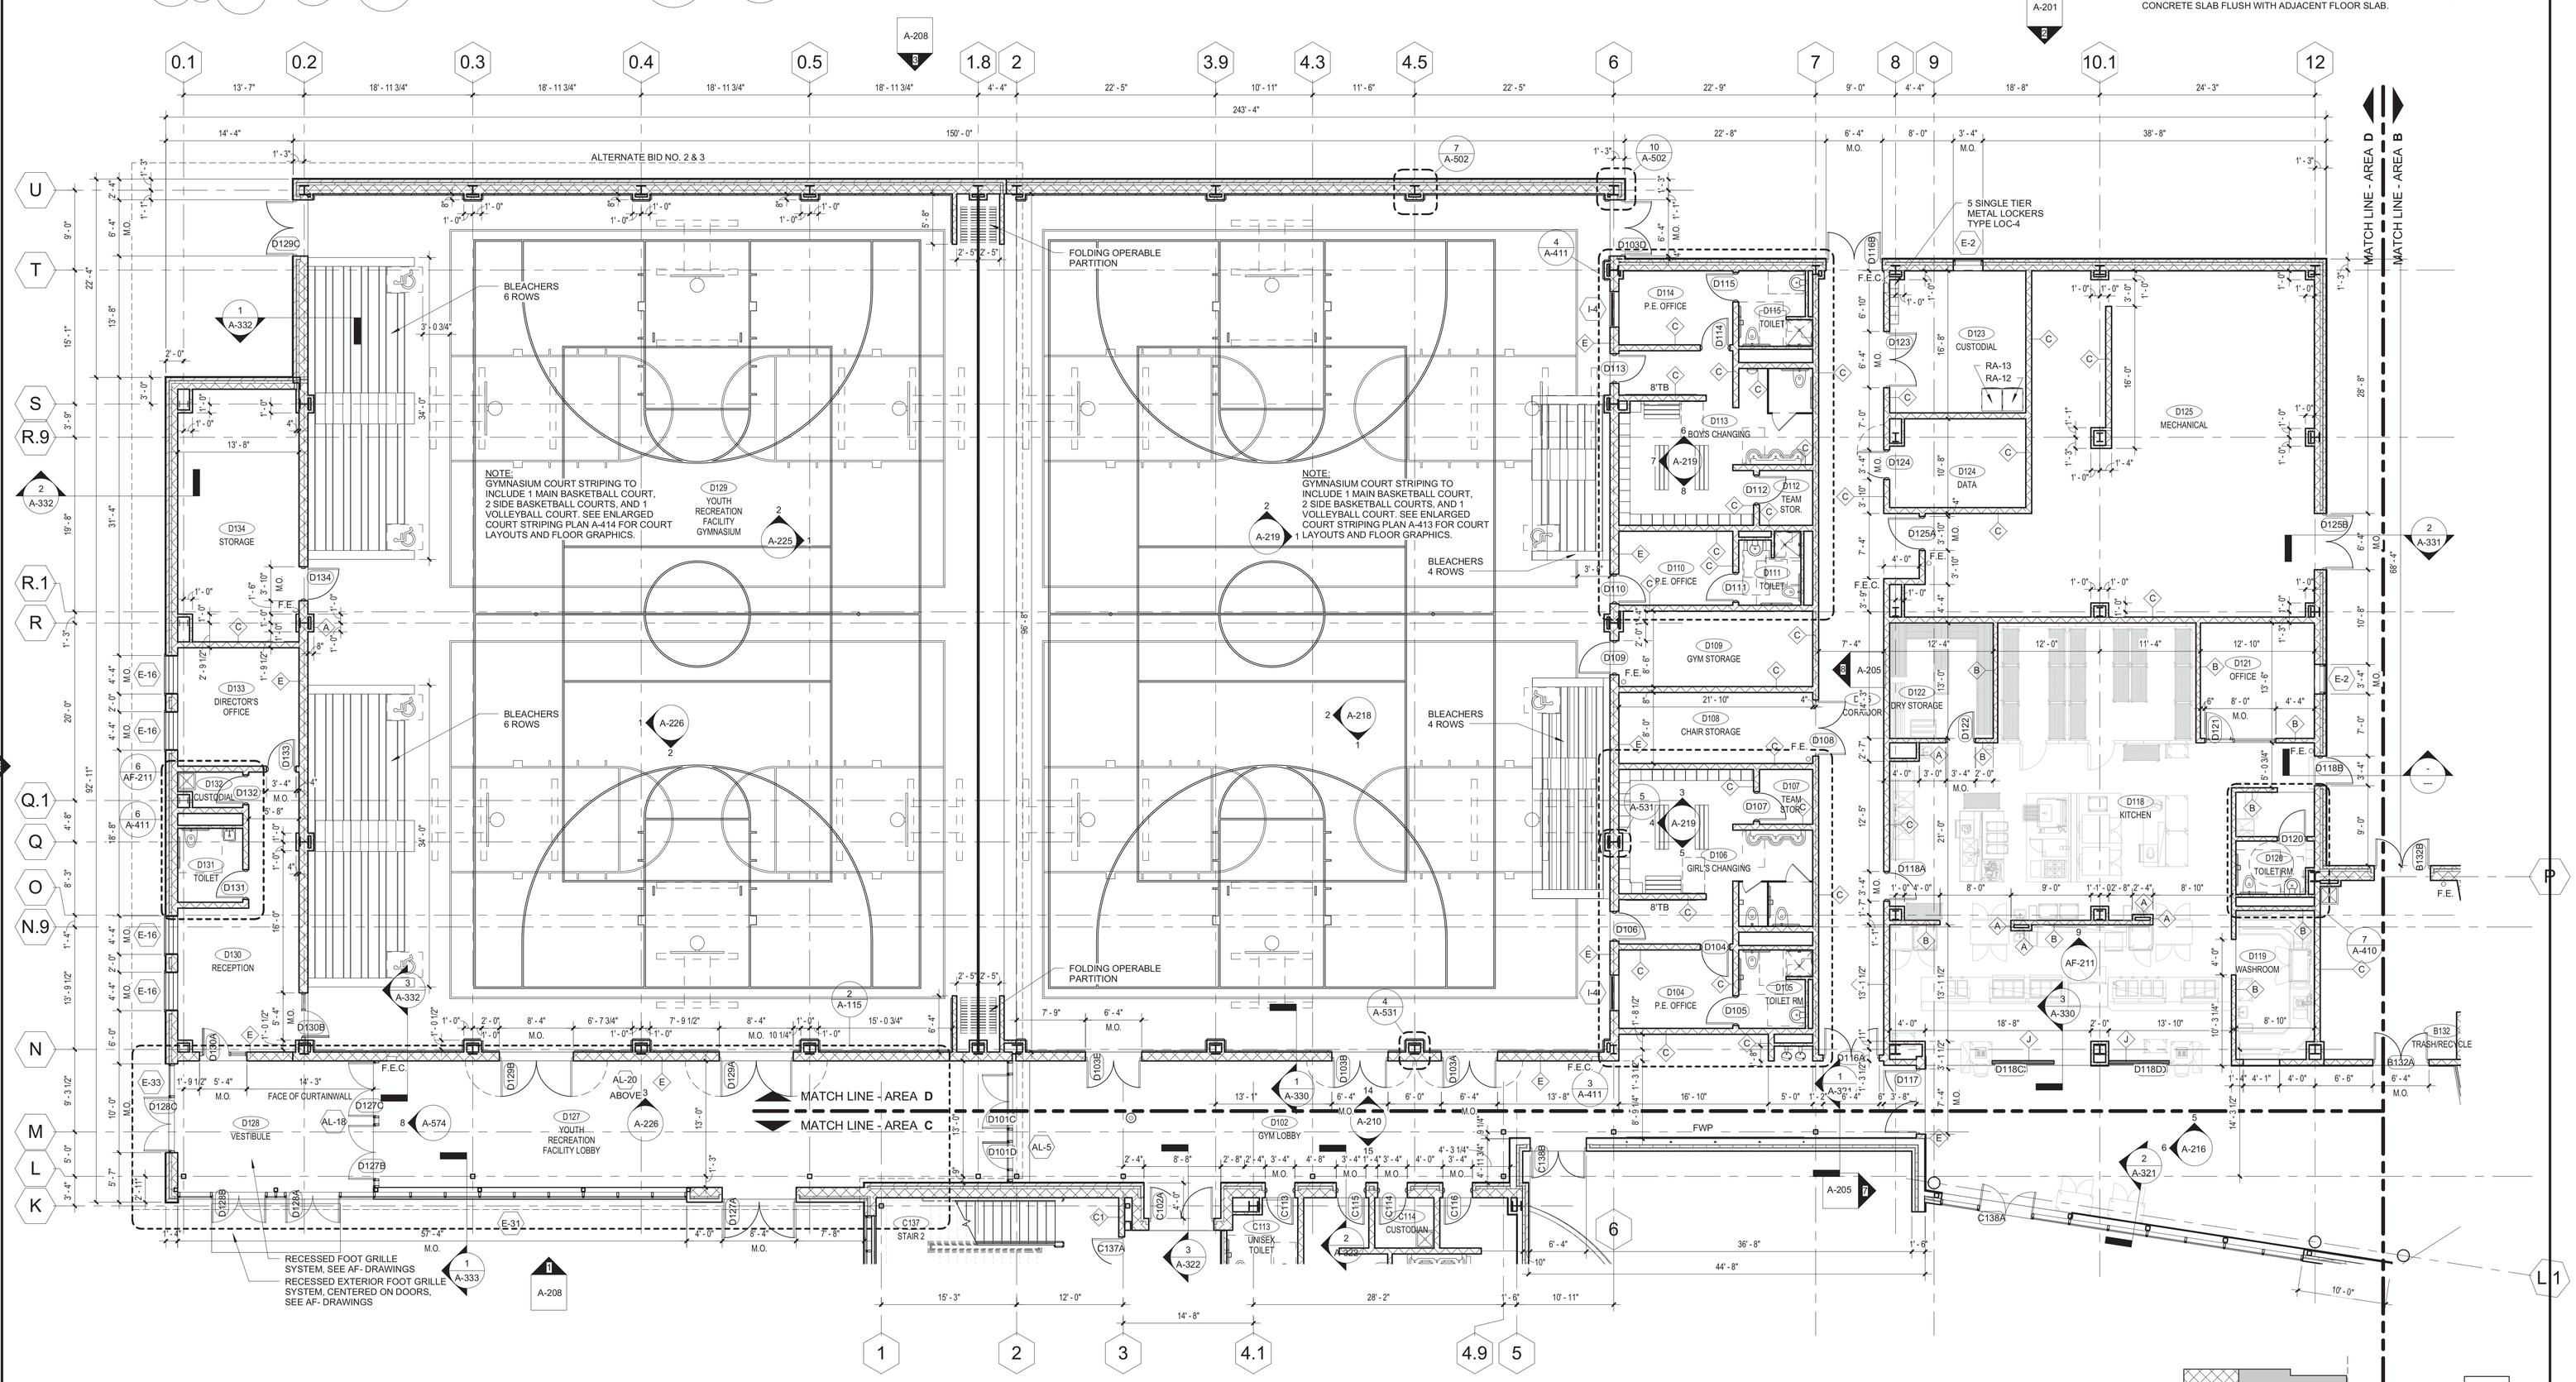

1 FIRST FLOOR PLAN - AREA D (YRF BID ALT)

1/8" = 1'-0"

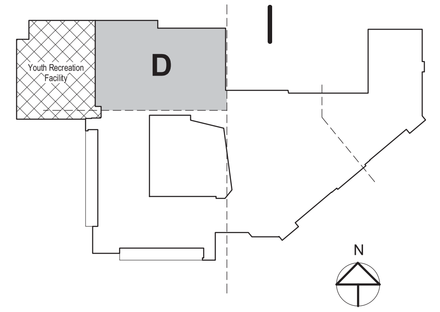

© 2010 JCJ Architecture, PC

5/24/2011 4:30:52 PM

Revisions

No.	Date	Description
4	02-07-2011	ADDENDUM #4

CONSULTANTS:

SITE / CIVIL CONSULTANT
Vanasse Hangen Brustlin, Inc.
6 Bedford Farms Drive, Suite 607
Bedford, NH 03110
603-644-0888

STRUCTURAL ENGINEER
JSN Associates, Inc.
One Autumn Street
Portsmouth, NH 03801
603-433-8639

MECH./ELEC./PLUMBING/FP ENGINEER
Consulting Engineering Services
811 Middle Street
Middletown, Connecticut 06457
860-286-9171

SECURITY & TECHNOLOGY
R. G. Vanderweil Engineers, LLP
274 Summer Street
Boston, MA 02210
781-547-7426

FOOD SERVICE
Crabtree McGrath Associates
153 Andover Street, Suite 209
Danvers, MA 01923
978-762-6464

Portsmouth Middle School - Addition and Renovation

155 Parrott Avenue
Portsmouth, NH 03801

ISSUED FOR PERMIT
05-27-2011

JCJARCHITECTURE
JCJ Architecture, PC
38 Prospect Street
Hartford, CT 06103

ASSOCIATE ARCHITECT
DeStefano Architects
23 High Street
Portsmouth, NH 03801
603-431-8701
D|A DeStefano Architects

P.I.C.
P.M.
D.T.L.

ISSUE	05-27-2011
JOB	H08004.01
DRAWN	CAB/MAM
SCALE	As indicated

FIRST FLOOR PLAN - AREA D (YRF BID ALT)

A-115

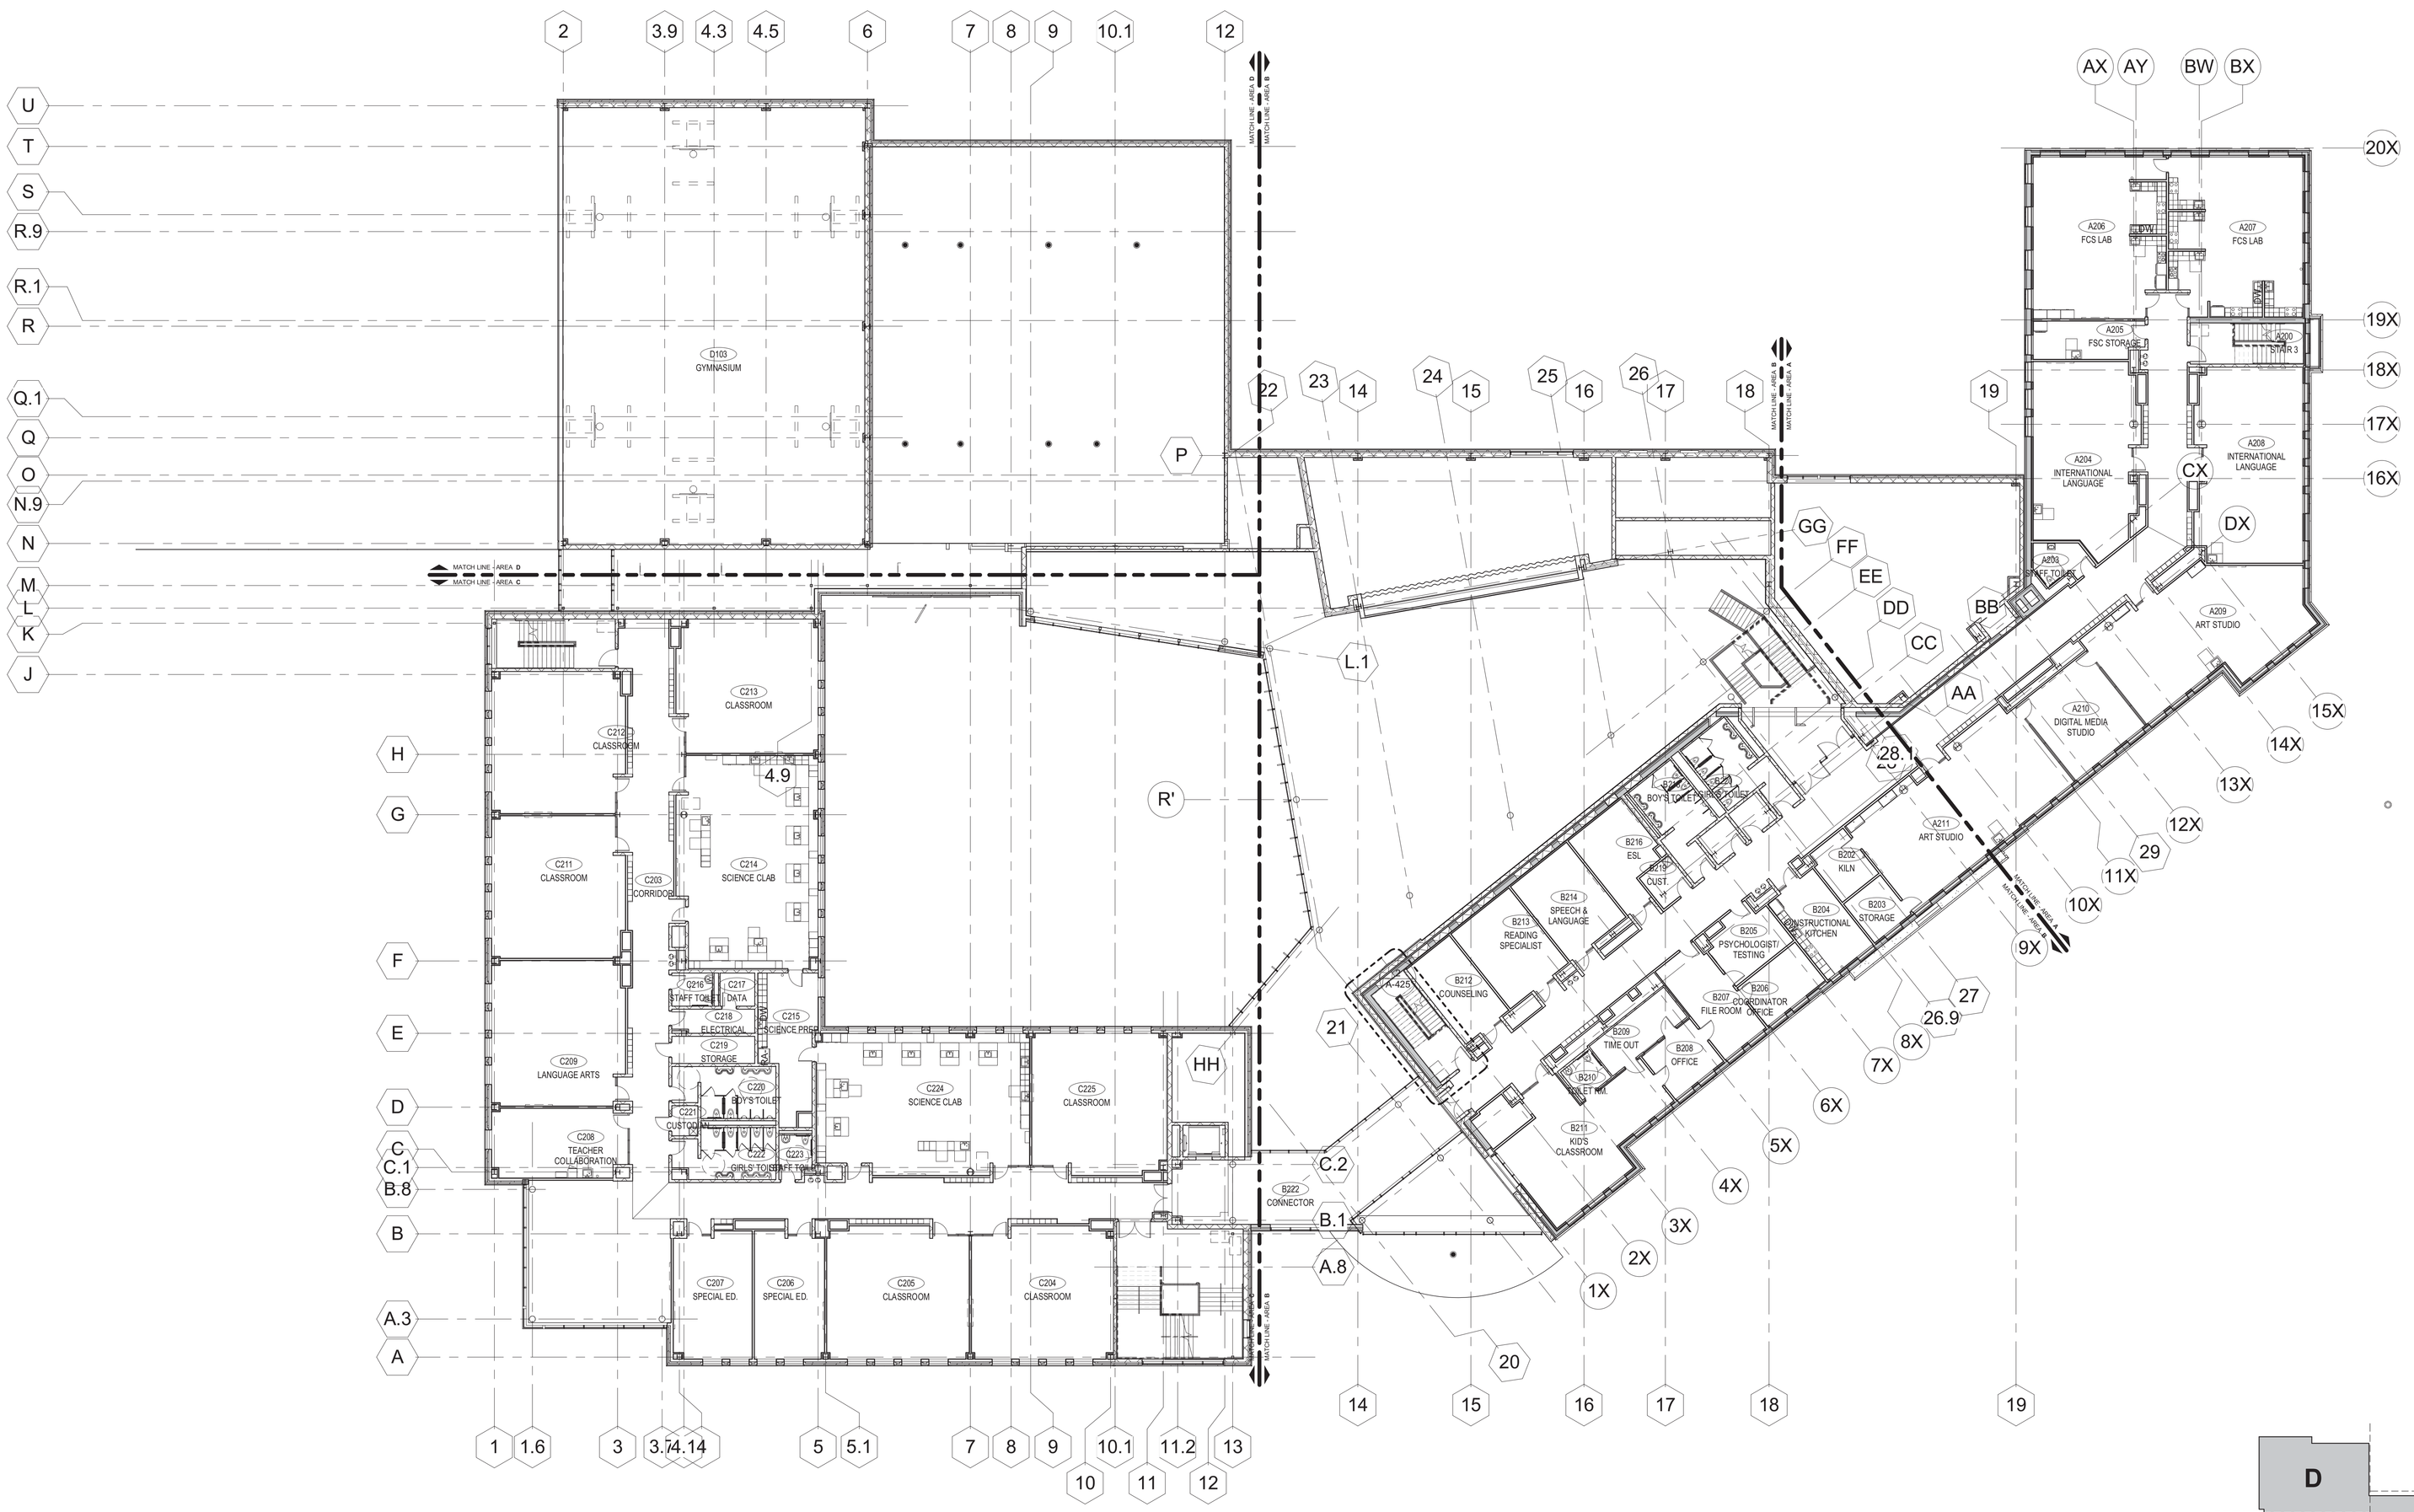

1 OVERALL SECOND FLOOR PLAN

1/16" = 1'-0"

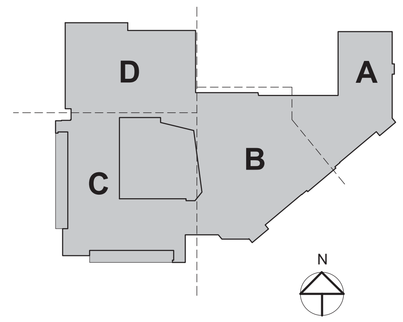

© 2010 JCJ Architecture, PC

5/24/2011 4:32:19 PM

Revisions

No.	Date	Description

CONSULTANTS:

SITE / CIVIL CONSULTANT
Vanasse Hangen Brustlin, Inc.
6 Bedford Farms Drive, Suite 607
Bedford, NH 03110
603-644-0888

STRUCTURAL ENGINEER
JSN Associates, Inc.
One Autumn Street
Portsmouth, NH 03801
603-433-8639

MECH./ELEC./PLUMBING/FP ENGINEER
Consulting Engineering Services
811 Middle Street
Middletown, Connecticut 06457
860-286-9171

SECURITY & TECHNOLOGY
R. G. Vanderweil Engineers, LLP
274 Summer Street
Boston, MA 02210
781-547-7426

FOOD SERVICE
Crabtree McGrath Associates
153 Andover Street, Suite 209
Danvers, MA 01923
978-762-6464

Portsmouth Middle School - Addition and Renovation

155 Parrott Avenue
Portsmouth, NH 03801

ISSUED FOR PERMIT
05-27-2011

JCJARCHITECTURE
JCJ Architecture, PC
38 Prospect Street
Hartford, CT 06103

ASSOCIATE ARCHITECT
DeStefano Architects
23 High Street
Portsmouth, NH 03801
603-431-8701

P.I.C.
P.M.
D.T.L.

ISSUE	05-27-2011
JOB	H08004.01
DRAWN	RXH
SCALE	As indicated

OVERALL SECOND FLOOR PLAN

A-120

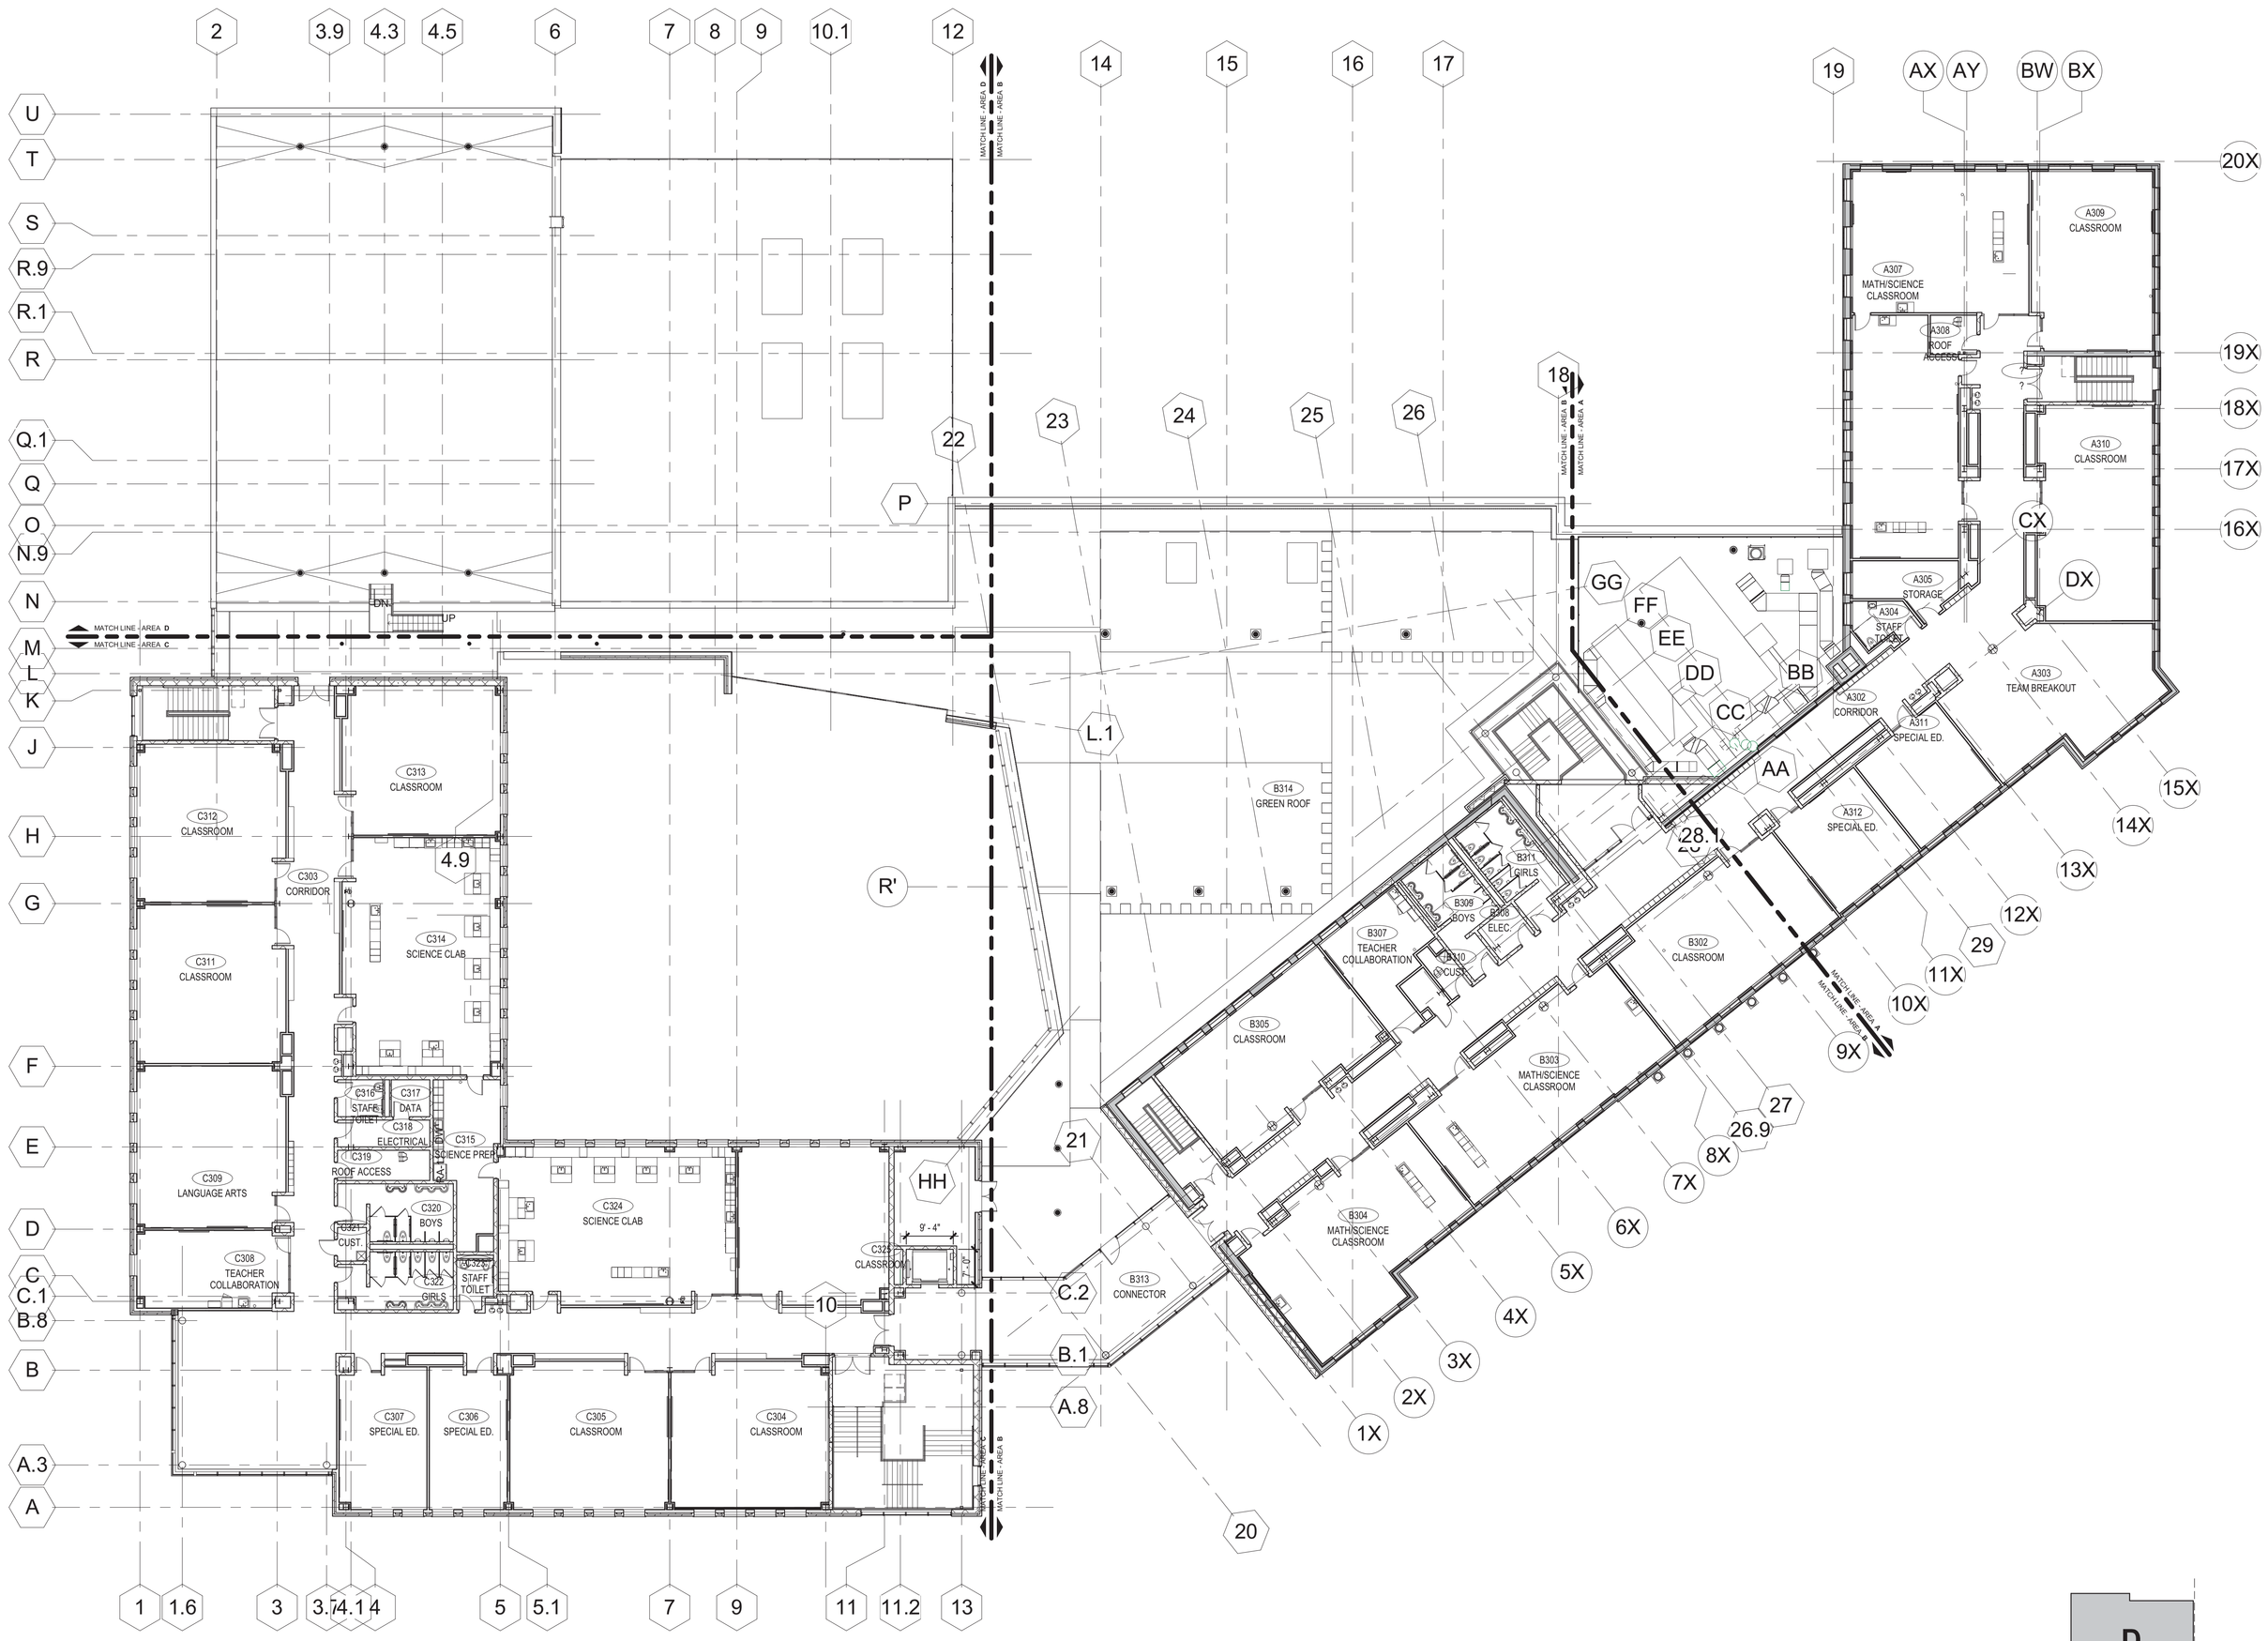

1 OVERALL THIRD FLOOR PLAN

1/16" = 1'-0"

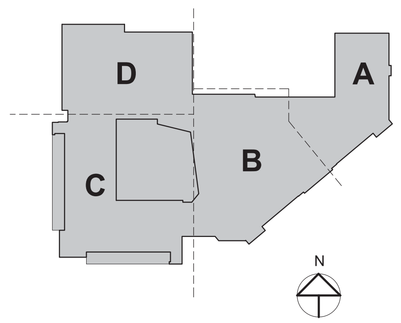

5/25/2011 8:00:20 AM

© 2010 JCJ Architecture, PC

Revisions

No.	Date	Description

CONSULTANTS:

SITE / CIVIL CONSULTANT
Vanasse Hangen Brustlin, Inc.
6 Bedford Farms Drive, Suite 607
Bedford, NH 03110
603-644-0888

STRUCTURAL ENGINEER
JSN Associates, Inc.
One Autumn Street
Portsmouth, NH 03801
603-433-8639

MECH./ELEC./PLUMBING/FP ENGINEER
Consulting Engineering Services
811 Middle Street
Middletown, Connecticut 06457
860-286-9171

SECURITY & TECHNOLOGY
R. G. Vanderweil Engineers, LLP
274 Summer Street
Boston, MA 02210
781-547-7426

FOOD SERVICE
Crabtree McGrath Associates
153 Andover Street, Suite 209
Danvers, MA 01923
978-762-6464

Portsmouth Middle School - Addition and Renovation

155 Parrott Avenue
Portsmouth, NH 03801

ISSUED FOR PERMIT
05-27-2011

JCJARCHITECTURE
JCJ Architecture, PC
38 Prospect Street
Hartford, CT 06103

ASSOCIATE ARCHITECT
DiStefano Architects
23 High Street
Portsmouth, NH 03801
603-431-8701

P.I.C.
P.M.
D.T.L.

ISSUE	05-27-2011
JOB	H08004.01
DRAWN	Author
SCALE	As indicated

OVERALL THIRD FLOOR PLAN

A-130

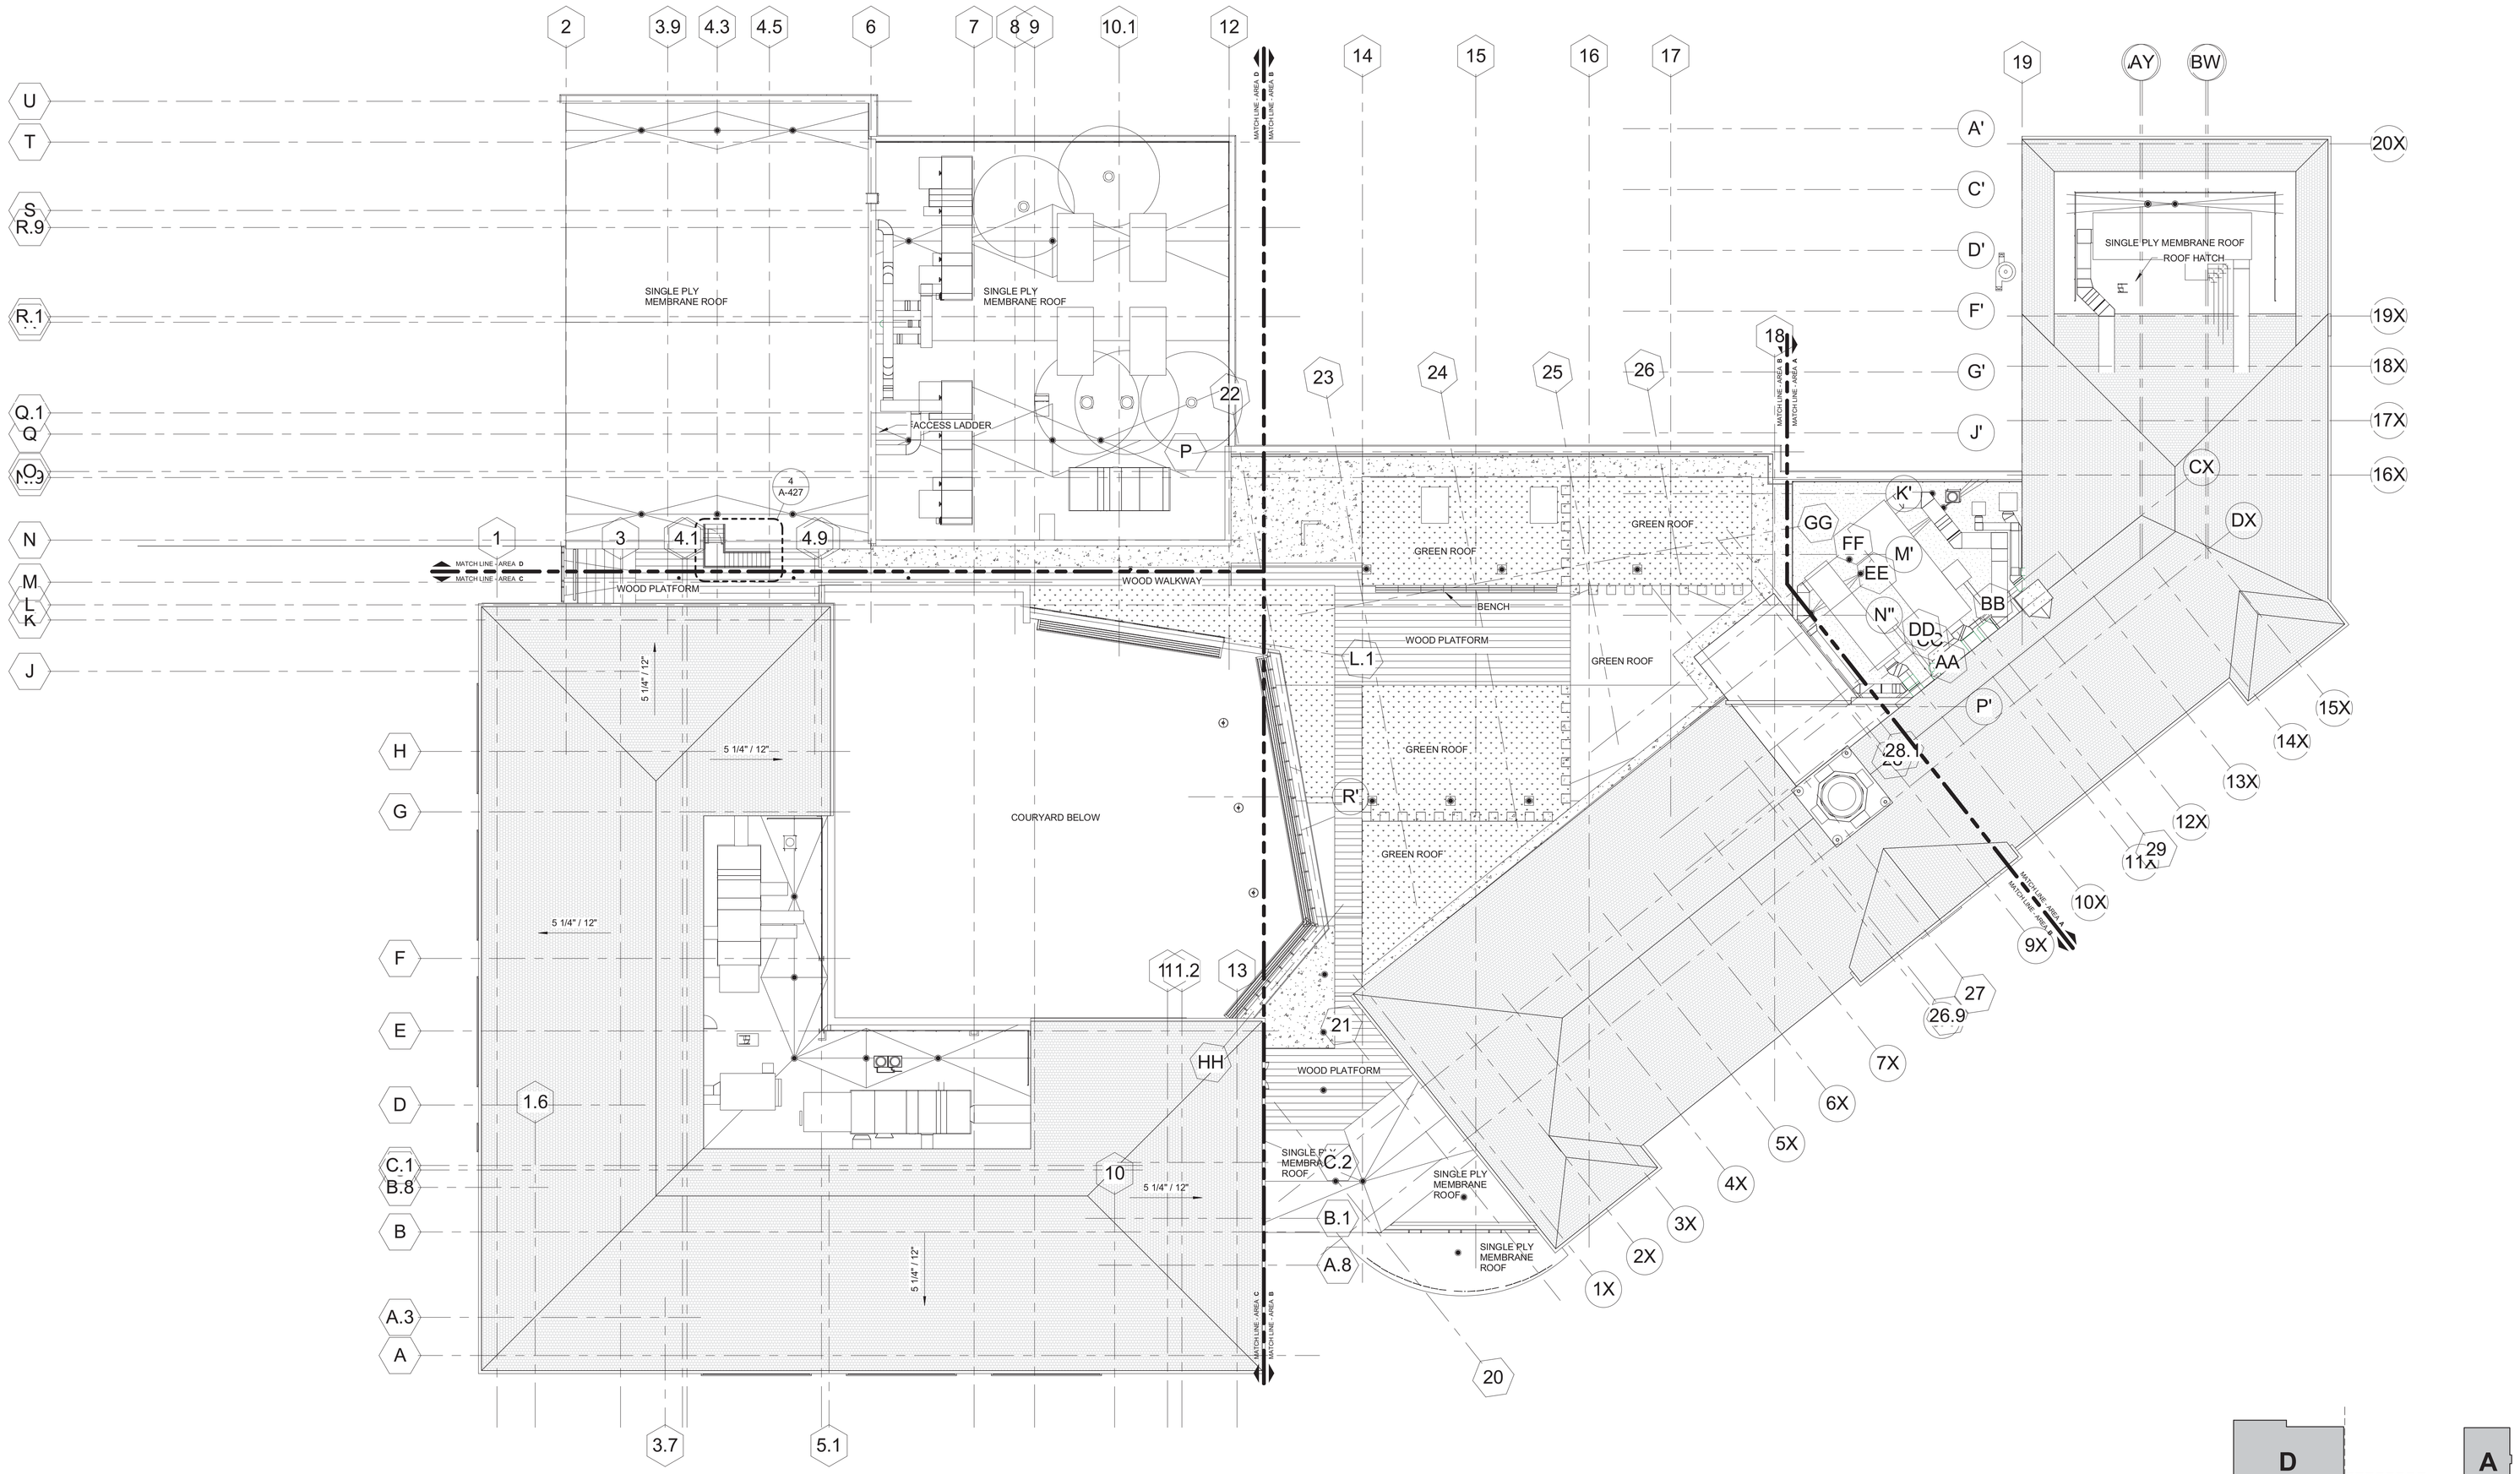

1 OVERALL ROOF PLAN

1/16" = 1'-0"

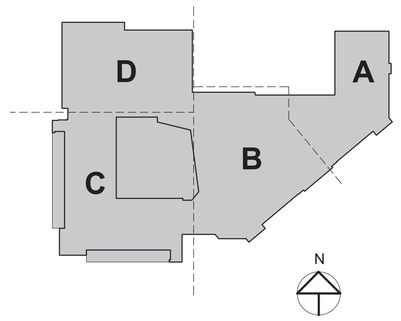

5/25/2011 8:16:53 AM

© 2010 JCJ Architecture, PC

Revisions

No.	Date	Description

CONSULTANTS:

SITE / CIVIL CONSULTANT
Vanasse Hangen Brustlin, Inc.
6 Bedford Farms Drive, Suite 607
Bedford, NH 03110
603-644-0888

STRUCTURAL ENGINEER
JSN Associates, Inc.
One Autumn Street
Portsmouth, NH 03801
603-433-8639

MECH./ELEC./PLUMBING/FP ENGINEER
Consulting Engineering Services
811 Middle Street
Middletown, Connecticut 06457
860-286-9171

SECURITY & TECHNOLOGY
R. G. Vanderweil Engineers, LLP
274 Summer Street
Boston, MA 02210
781-547-7426

FOOD SERVICE
Crabtree McGrath Associates
153 Andover Street, Suite 209
Danvers, MA 01923
978-762-6464

Portsmouth Middle School - Addition and Renovation

155 Parrott Avenue
Portsmouth, NH 03801

ISSUED FOR PERMIT
05-27-2011

JCJARCHITECTURE
JCJ Architecture, PC
38 Prospect Street
Hartford, CT 06103

ASSOCIATE ARCHITECT
DeStefano Architects
23 High Street
Portsmouth, NH 03801
603-431-8701

P.I.C.
P.M.
D.T.L.

ISSUE 05-27-2011
JOB H08004.01
DRAWN Author
SCALE As indicated

OVERALL ROOF PLAN

A-150