




MAP FOR REFERENCE ONLY
NOT A LEGAL DOCUMENT

City of Portsmouth, NH makes no claims and no warranties, expressed or implied, concerning the validity or accuracy of the GIS data presented on this map.

Geometry updated 03/06/2026

Print map scale is approximate. Critical layout or measurement activities should not be done using this resource.

58 HUMPHREYS COURT

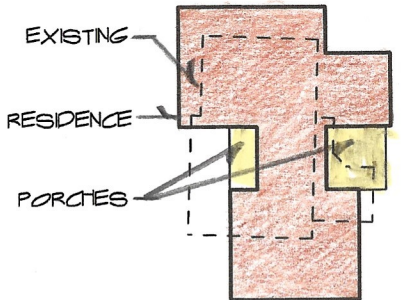
$$1'' = 60 \text{ ft}$$



58 Humphreys Court



22 Humphreys Court



44 Humphreys Court



54 Humphreys Court



53 Humphreys Court



43 Humphreys Court



33 Humphreys Court

Neighboring Residences



75 Humphreys Court



63 Humphreys Court

Neighboring Residences



59 New Castle Ave




View to New Castle Ave




39 New Castle Ave

Project: # 2501	Date: 9/17/26	1 OF 4
--------------------	------------------	--------

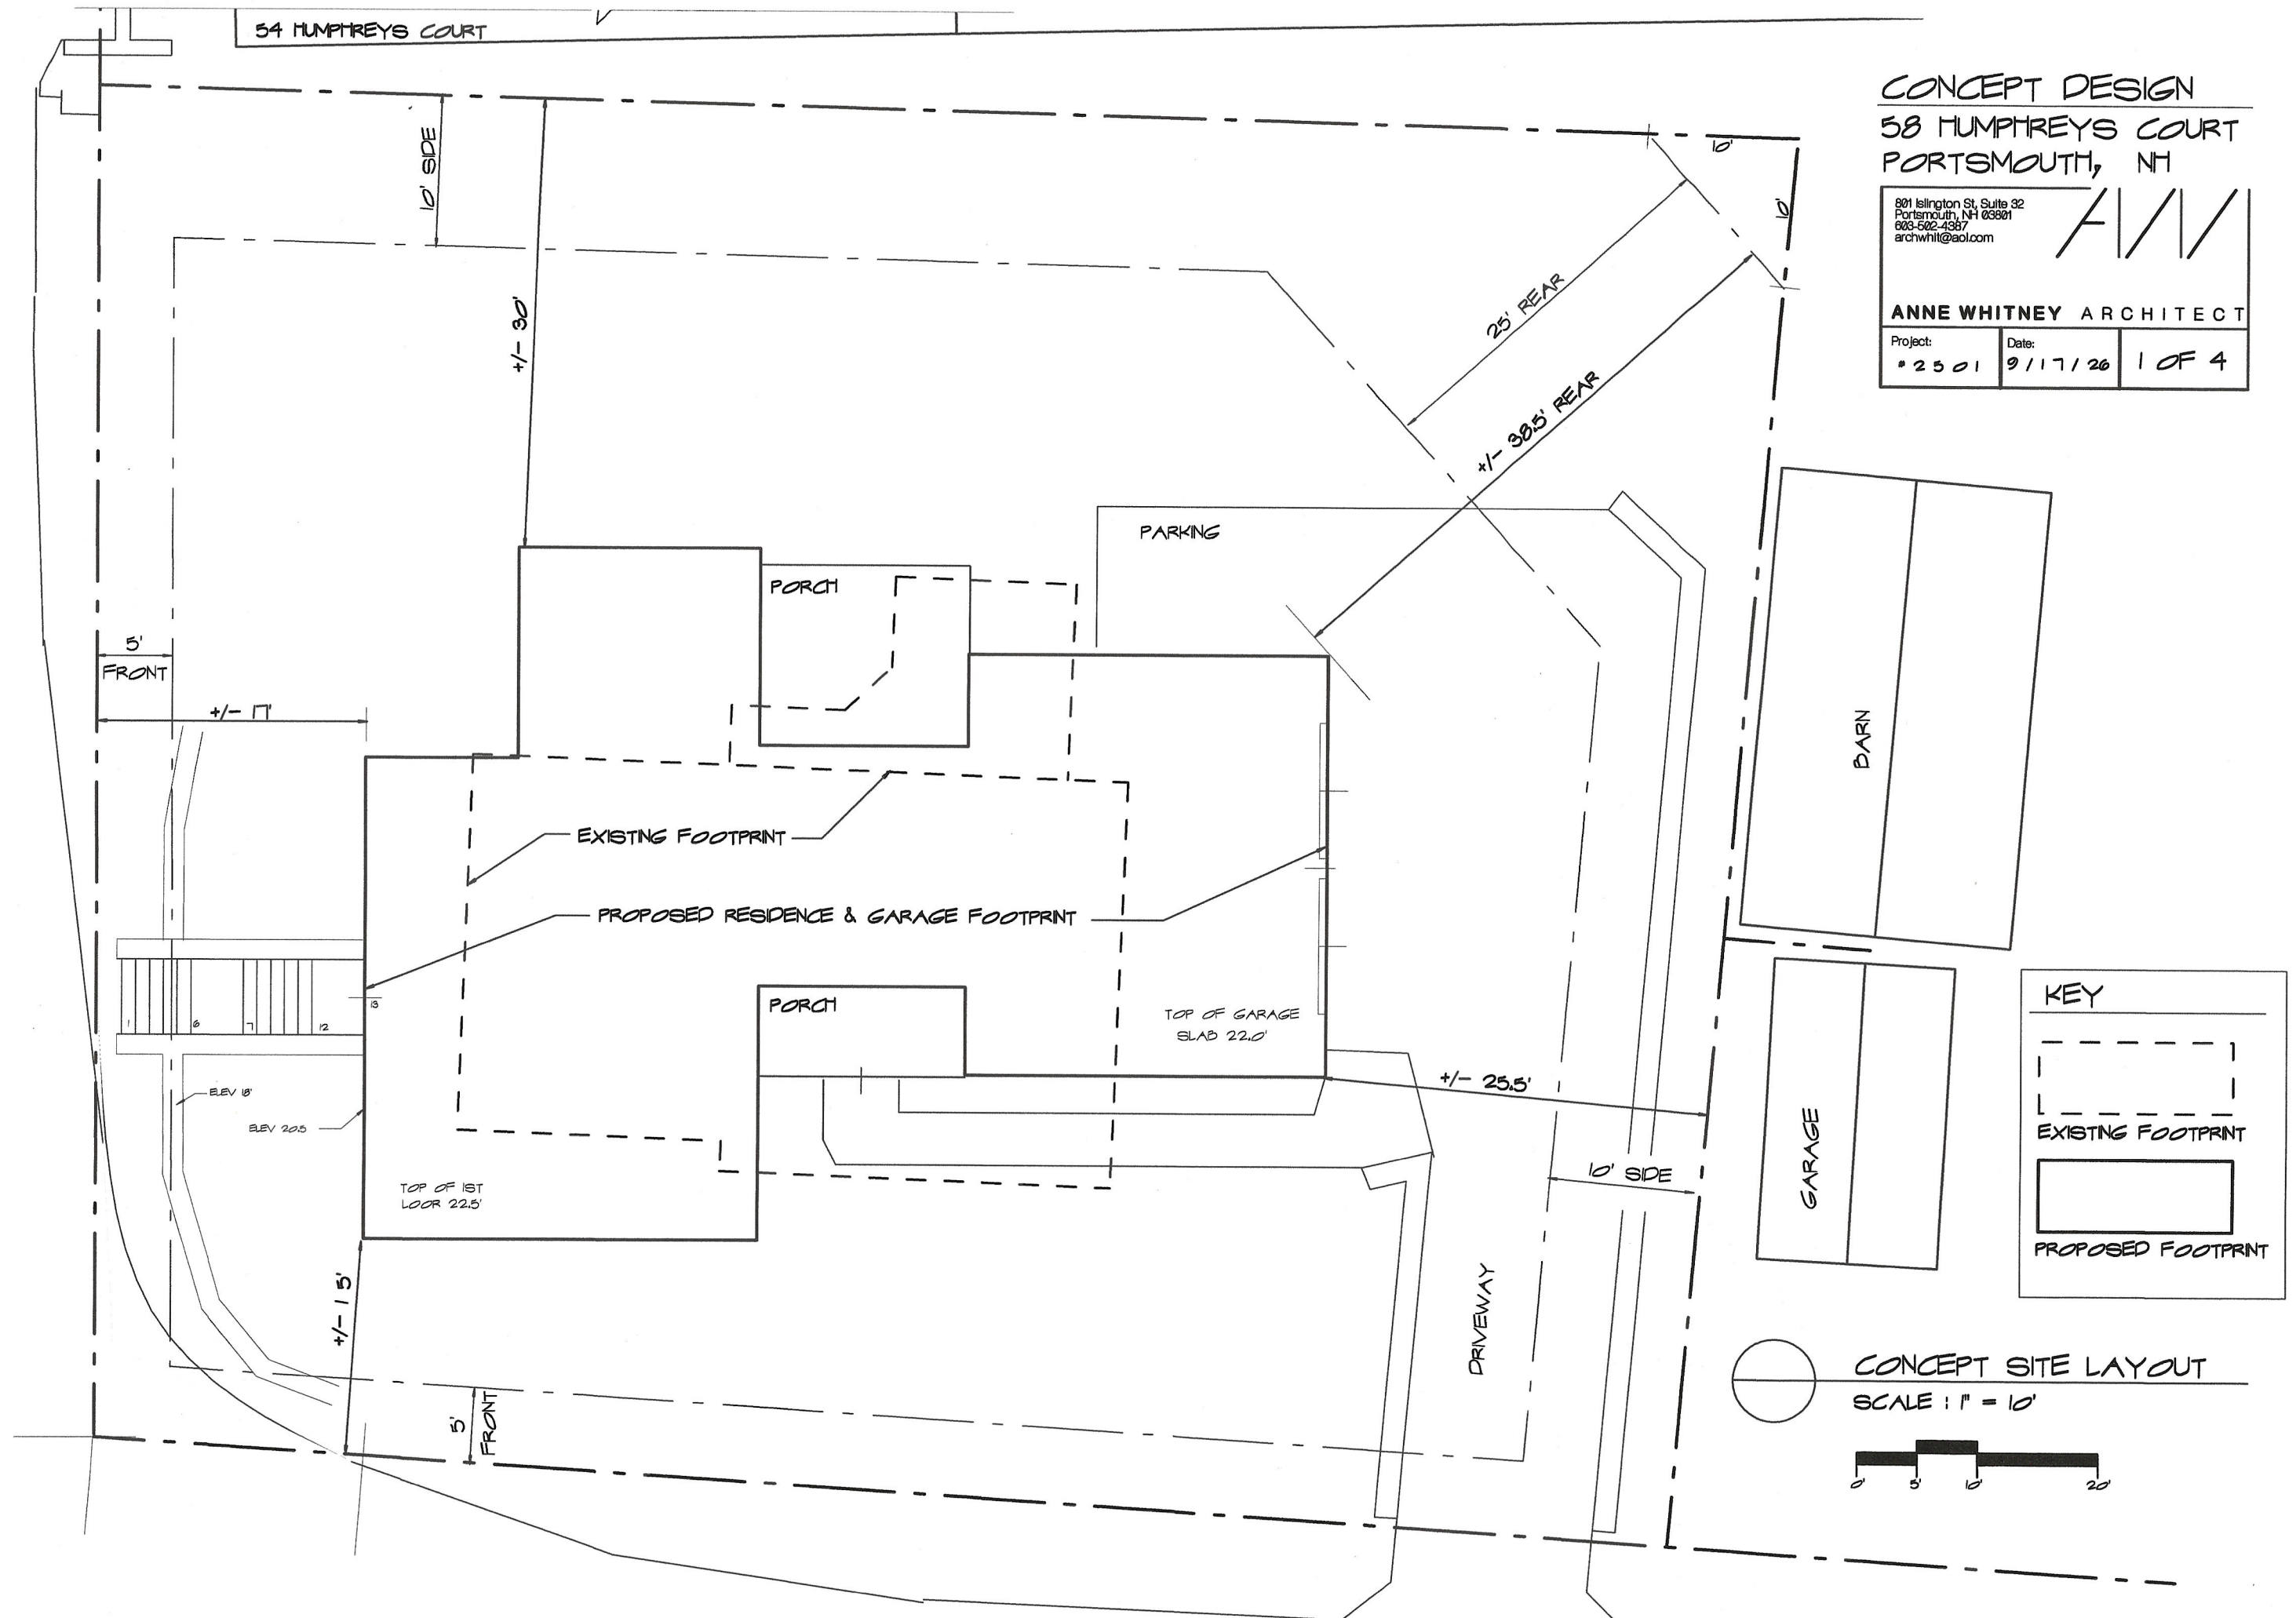




54 HUMPHREYS COURT

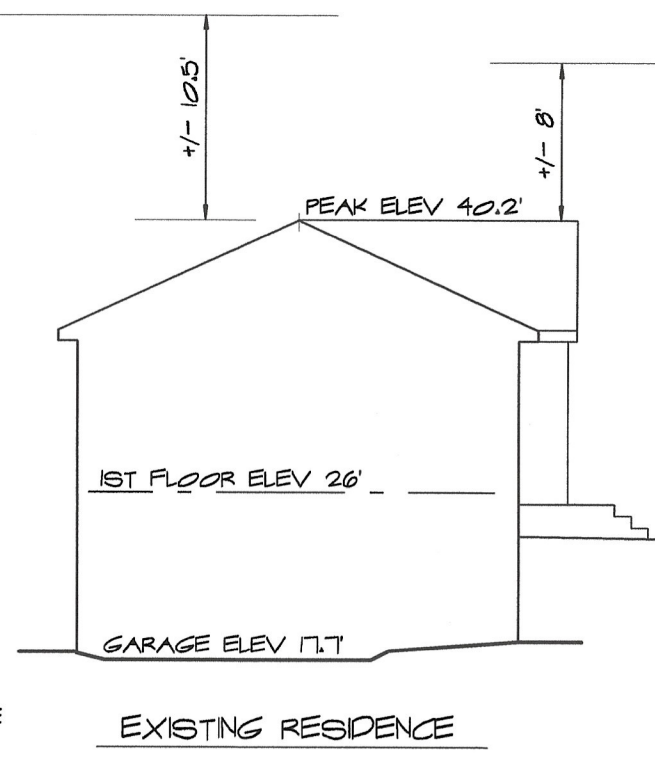

EXISTING RESIDENCE



PROPOSED FRONT-NORTH ELEVATION

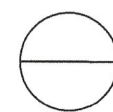

HUMPHREYS COURT NORTH STREET ELEVATIONS

SCALE: 1" = 10' 0"

NOTE: GRADES GENERATED FROM TOPOGRAPHIC PLAN BY HALEY WARD ENGINEERING

CONCEPT DESIGN

58 HUMPHREYS COURT
PORTSMOUTH, NH

801 Islington St, Suite 32
Portsmouth, NH 03801
603-502-4387
archwhit@aol.com



ANNE WHITNEY ARCHITECT

Project:	Date:	
# 2501	9/17/26	2 OF 4



WEST ELEVATION
SCALE : 1/8" = 1' 0"



FRONT NORTH ELEVATION
SCALE : 1/8" = 1' 0"

CONCEPT DESIGN
58 HUMPHREYS COURT
PORTSMOUTH, NH

801 Islington St, Suite 32
Portsmouth, NH 03801
603-502-4387
archwhit@aol.com



ANNE WHITNEY ARCHITECT

Project:	Date:	3 OF 4
# 2501	9/17/26	



CONCEPT DESIGN
58 HUMPHREYS COURT
PORTSMOUTH, NH

801 Islington St, Suite 32
Portsmouth, NH 03801
603-502-4357
archwhit@aol.com



ANNE WHITNEY ARCHITECT

Project:	Date:	4 OF 4
# 2501	9/17/26	

STREET