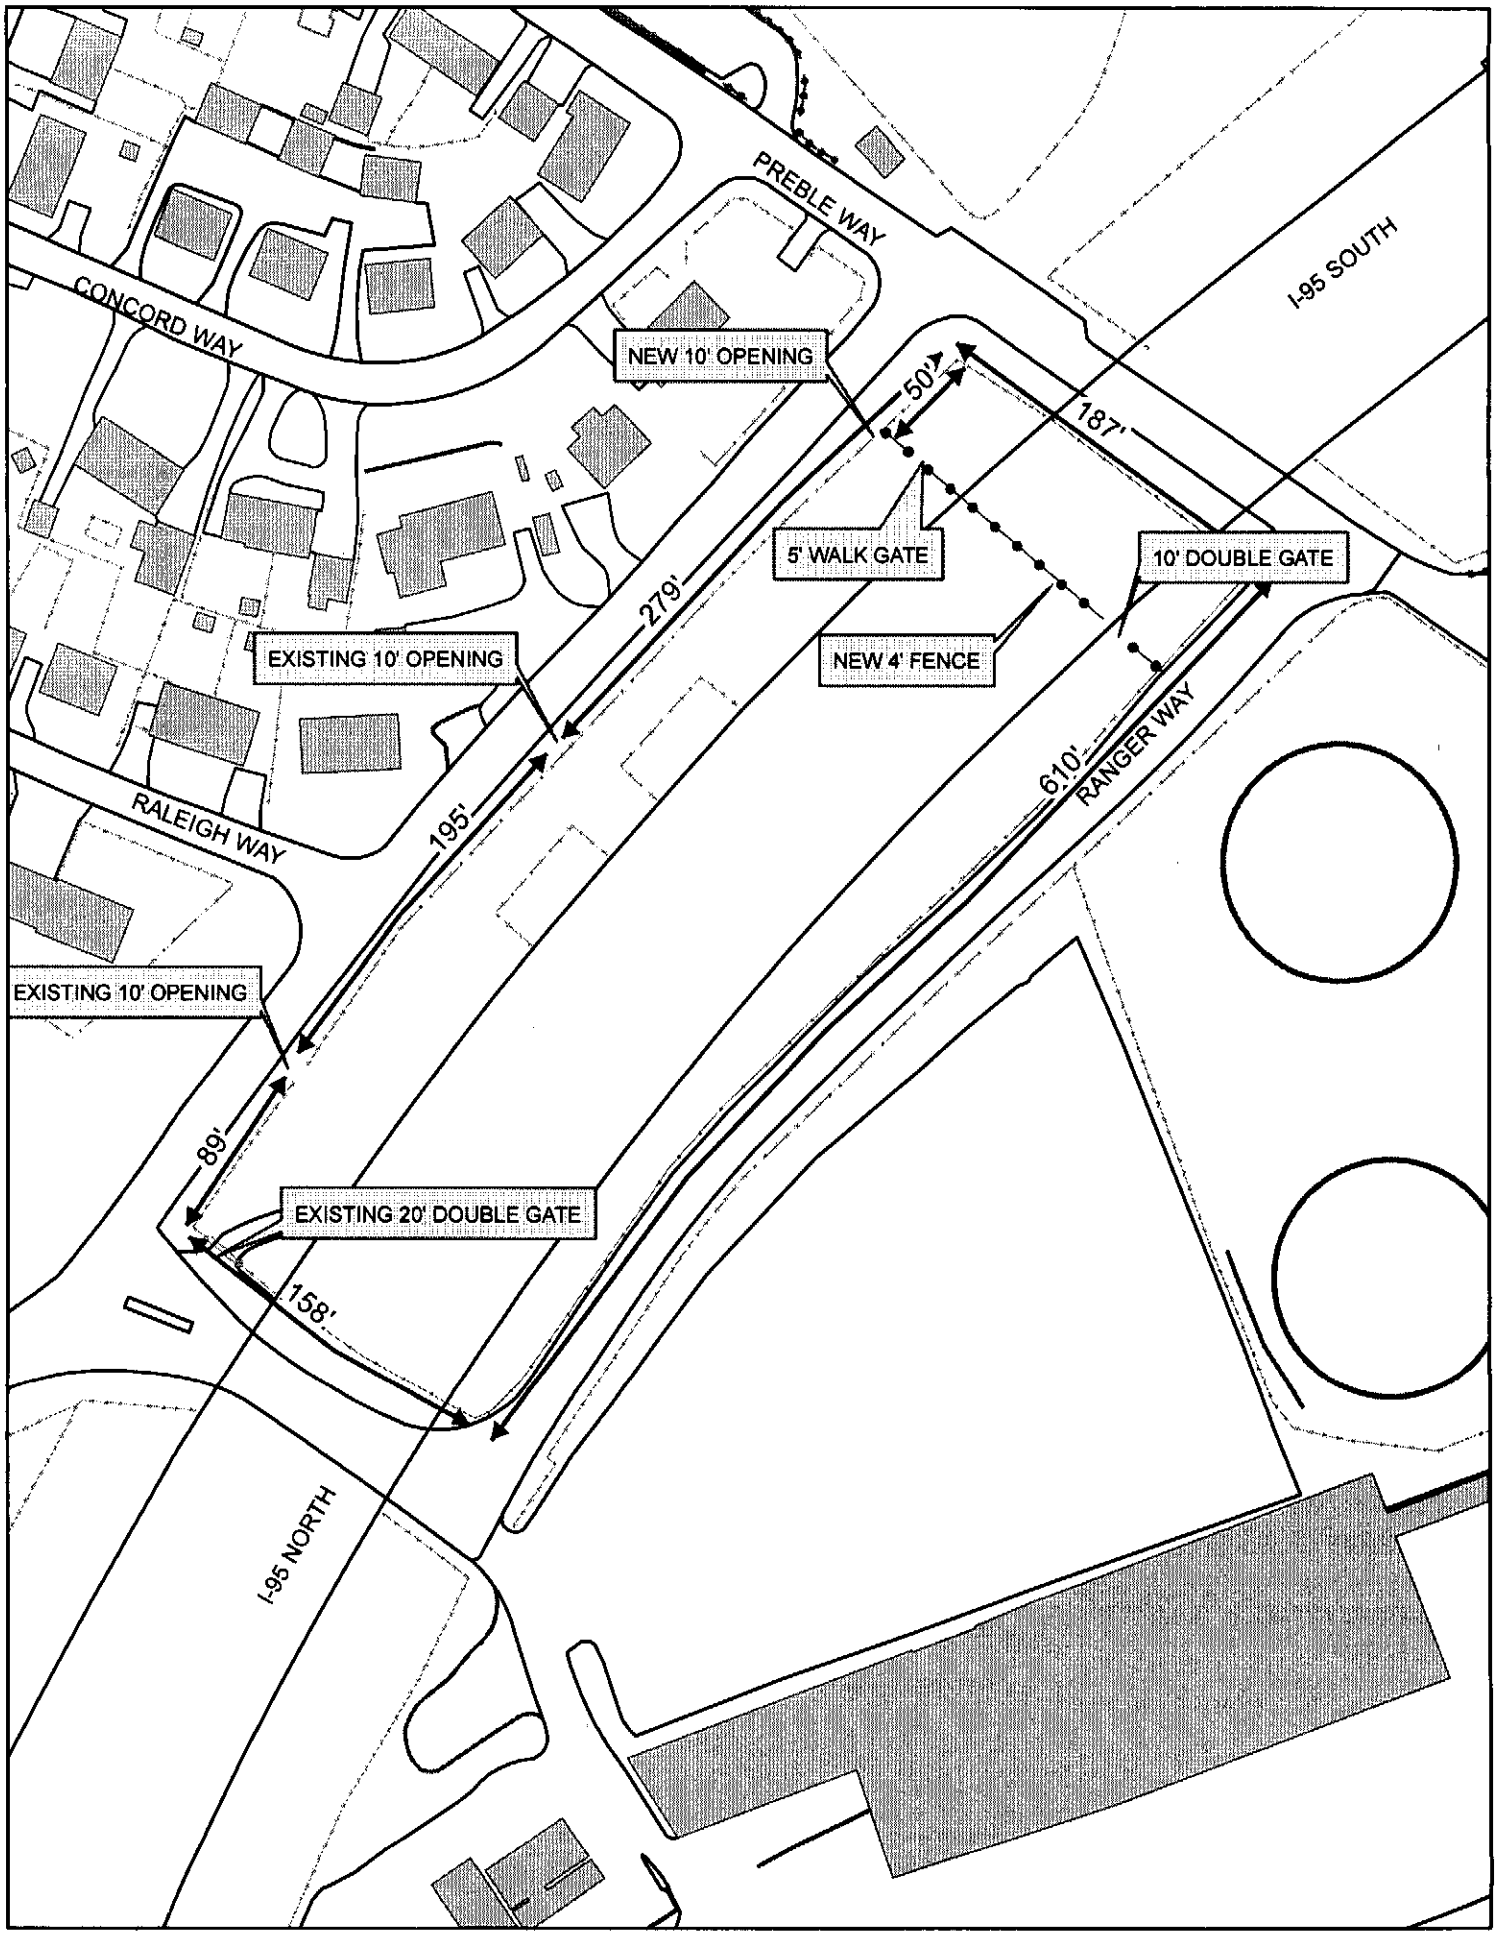

ATLANTIC HEIGHTS FENCE